

01

KITCHEN REMODEL | GOLDING RESIDENCE

This kitchen remodel embraces warm tones, natural textures, and thoughtful design to create a welcoming space where family naturally gathers. Rich wood cabinetry, layered lighting, and subtle movement through organic materials and flowing lines bring warmth and character, while an open layout encourages connection and conversation. Designed with both beauty and practicality in mind, the kitchen features ample storage, durable surfaces, and efficient work zones that support everyday life without sacrificing style.




001

GOLDING KITCHEN REMODEL

FLOOR PLAN



EXISTING PLAN

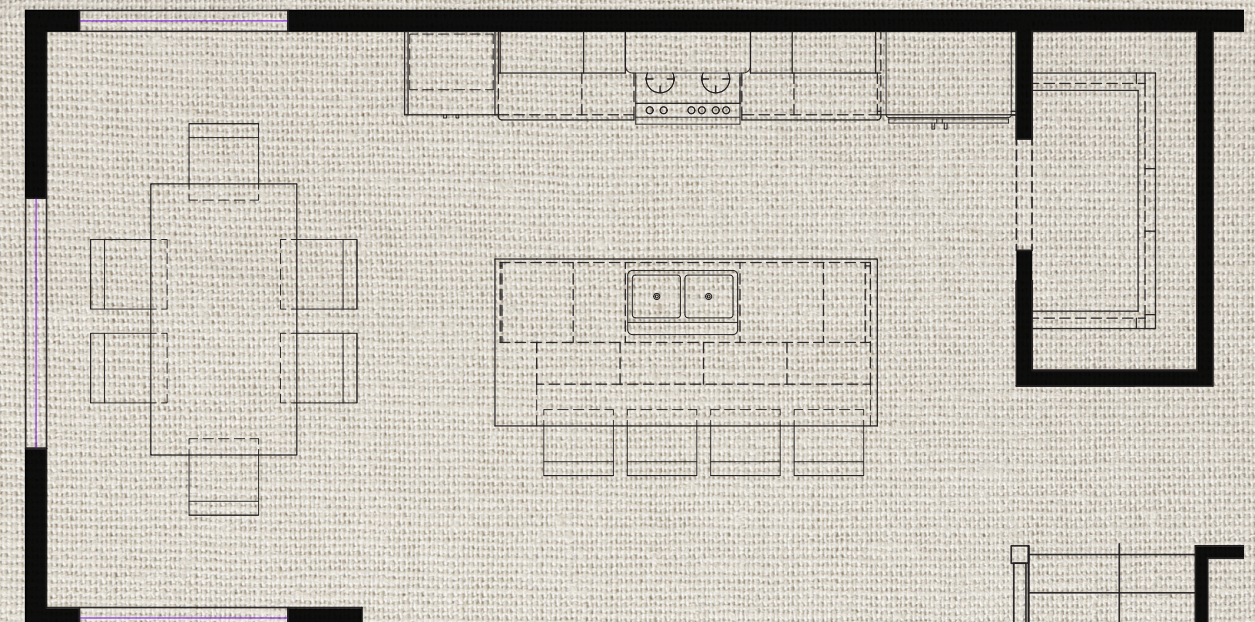

PROPOSED PLAN


SCALE
1/2" = 1'0"

GOLDING HOME REFERENCES


Kl




IMAGES DESIGNED AND RENDERED IN REVIT

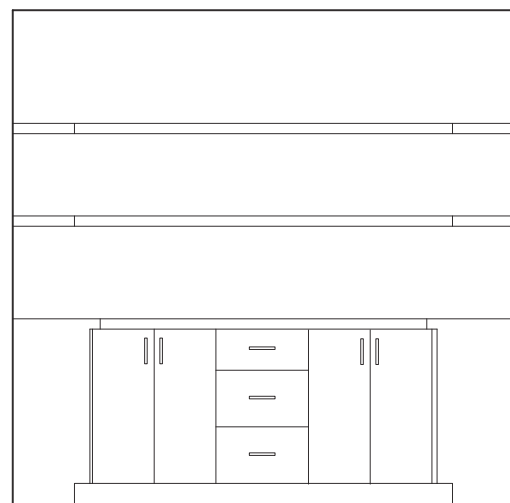


EAST PANTRY

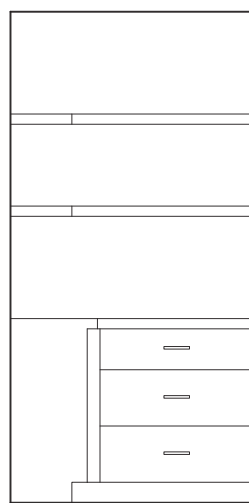

SOUTH PANTRY

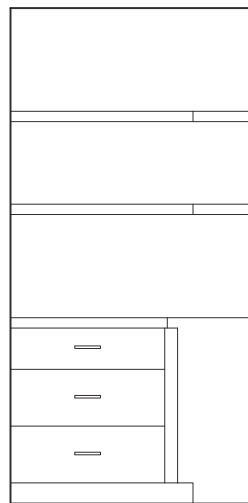

WEST PANTRY

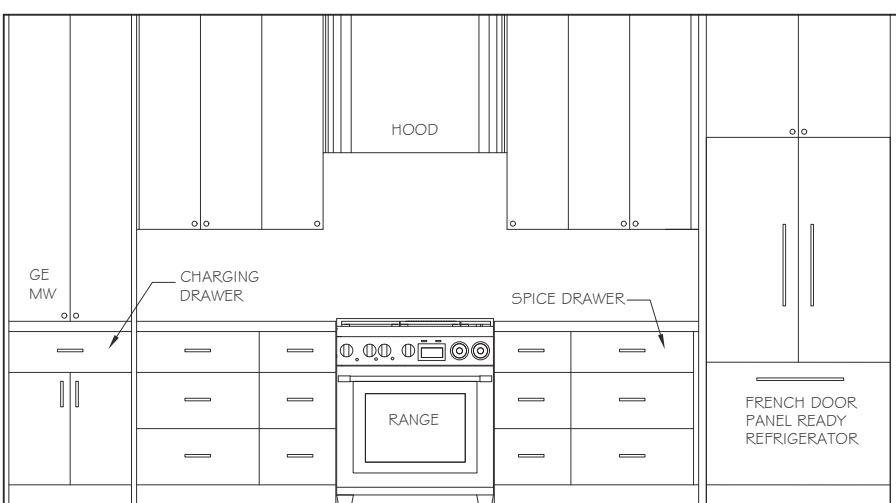

NORTH KITCHEN

KIT




APRON FRONT DETAIL



ISLAND DETAIL



IMAGES DESIGNED AND RENDERED IN REVIT

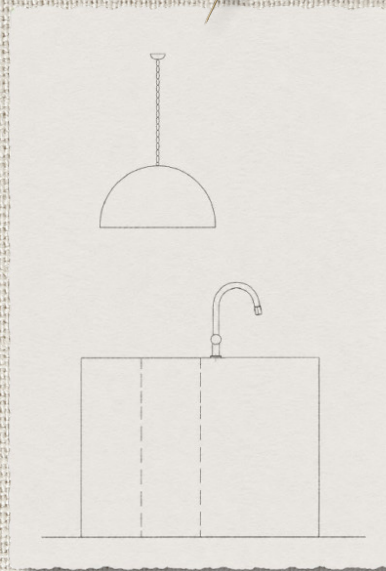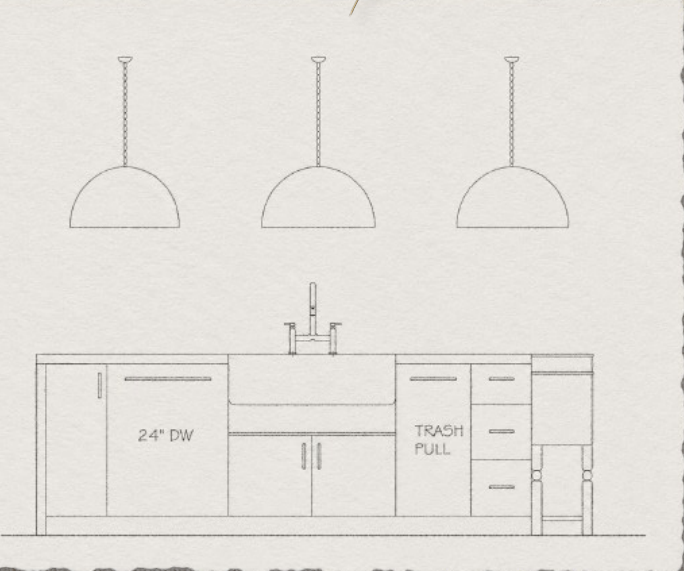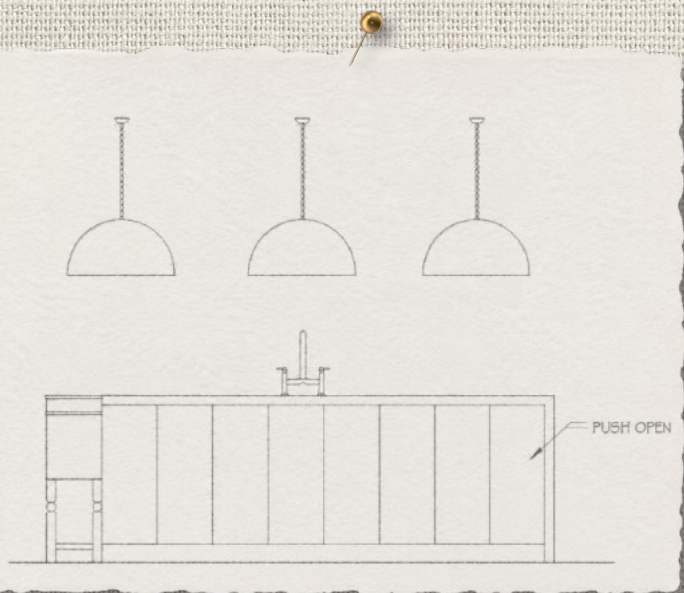



RENDERED IN REVIT

Kt



02

HOME REMODEL | ADA COMPLIANT RESIDENCE


This home remodel was thoughtfully designed to be ADA-friendly while maintaining a warm and inviting atmosphere for family living. Wide doorways, accessible pathways, and barrier-free bathroom features improve mobility and comfort for all ages and abilities. Warm wood tones, soft neutral colors, and natural lighting create a welcoming environment that feels both functional and cozy. The design balances accessibility with everyday family needs, providing a beautiful, comfortable space where everyone can gather, relax, and enjoy their home.




REFERENCE IMAGES




A

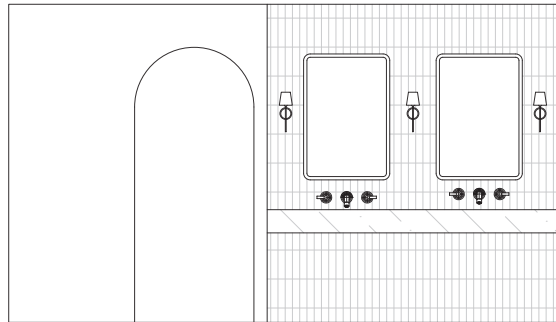


B

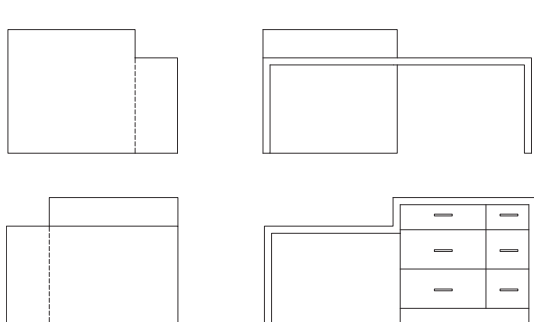

C

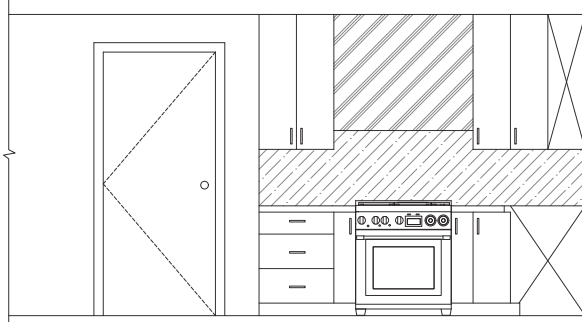

D

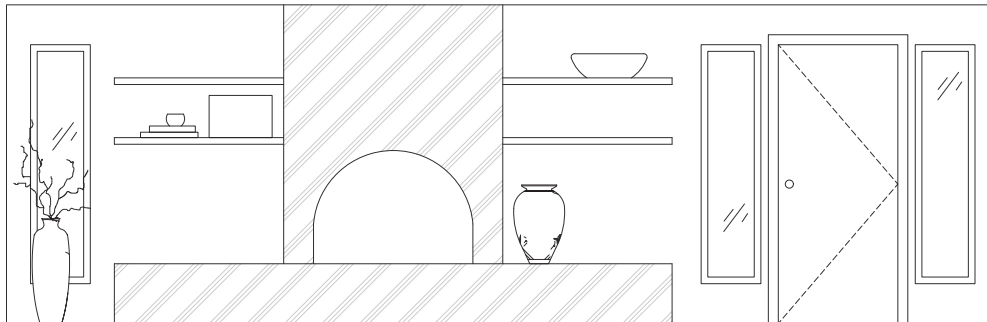


KH

03


BATHROOM REMODEL | NKBA BATH

This bathroom remodel was thoughtfully designed for a family seeking the warmth and charm of a Tuscan inspired retreat. Rich wood cabinetry, warm earth-tone finishes, elegant arched mirrors, and soft brass accents create a timeless, inviting atmosphere. Natural textures and layered materials bring a sense of old-world craftsmanship while maintaining the functionality and durability needed for everyday family life.



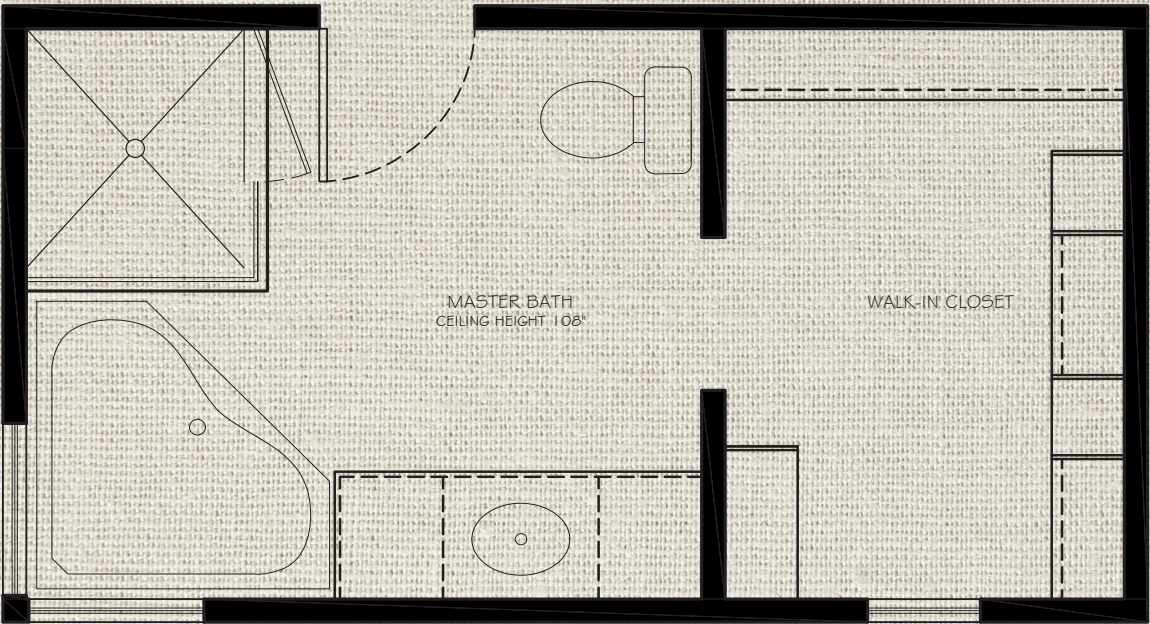


EXISTING PLAN

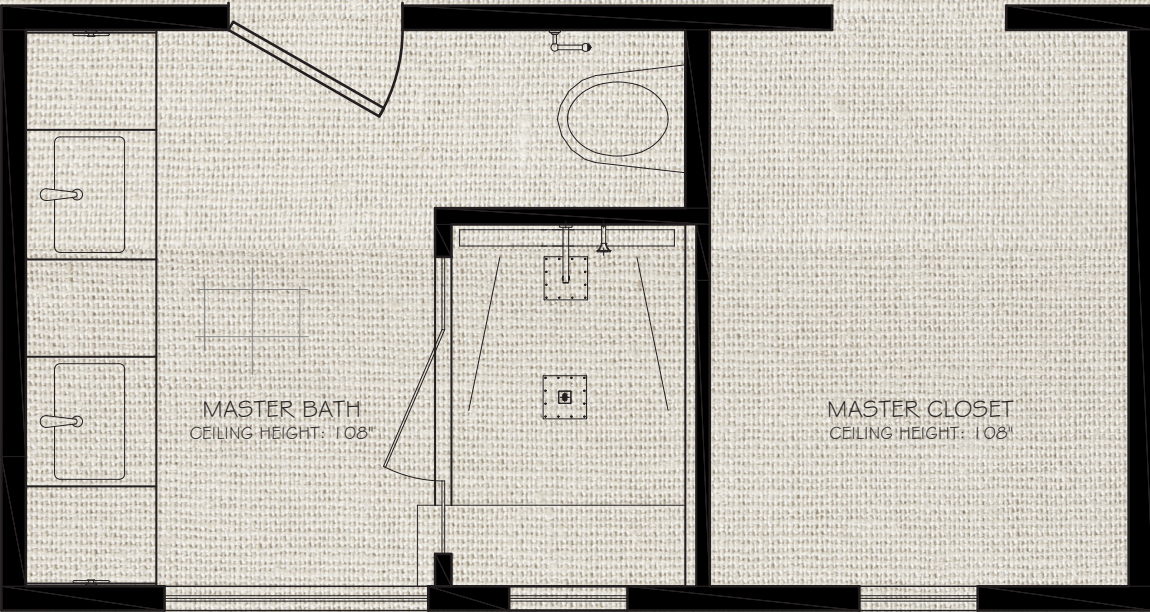

PROPOSED PLAN



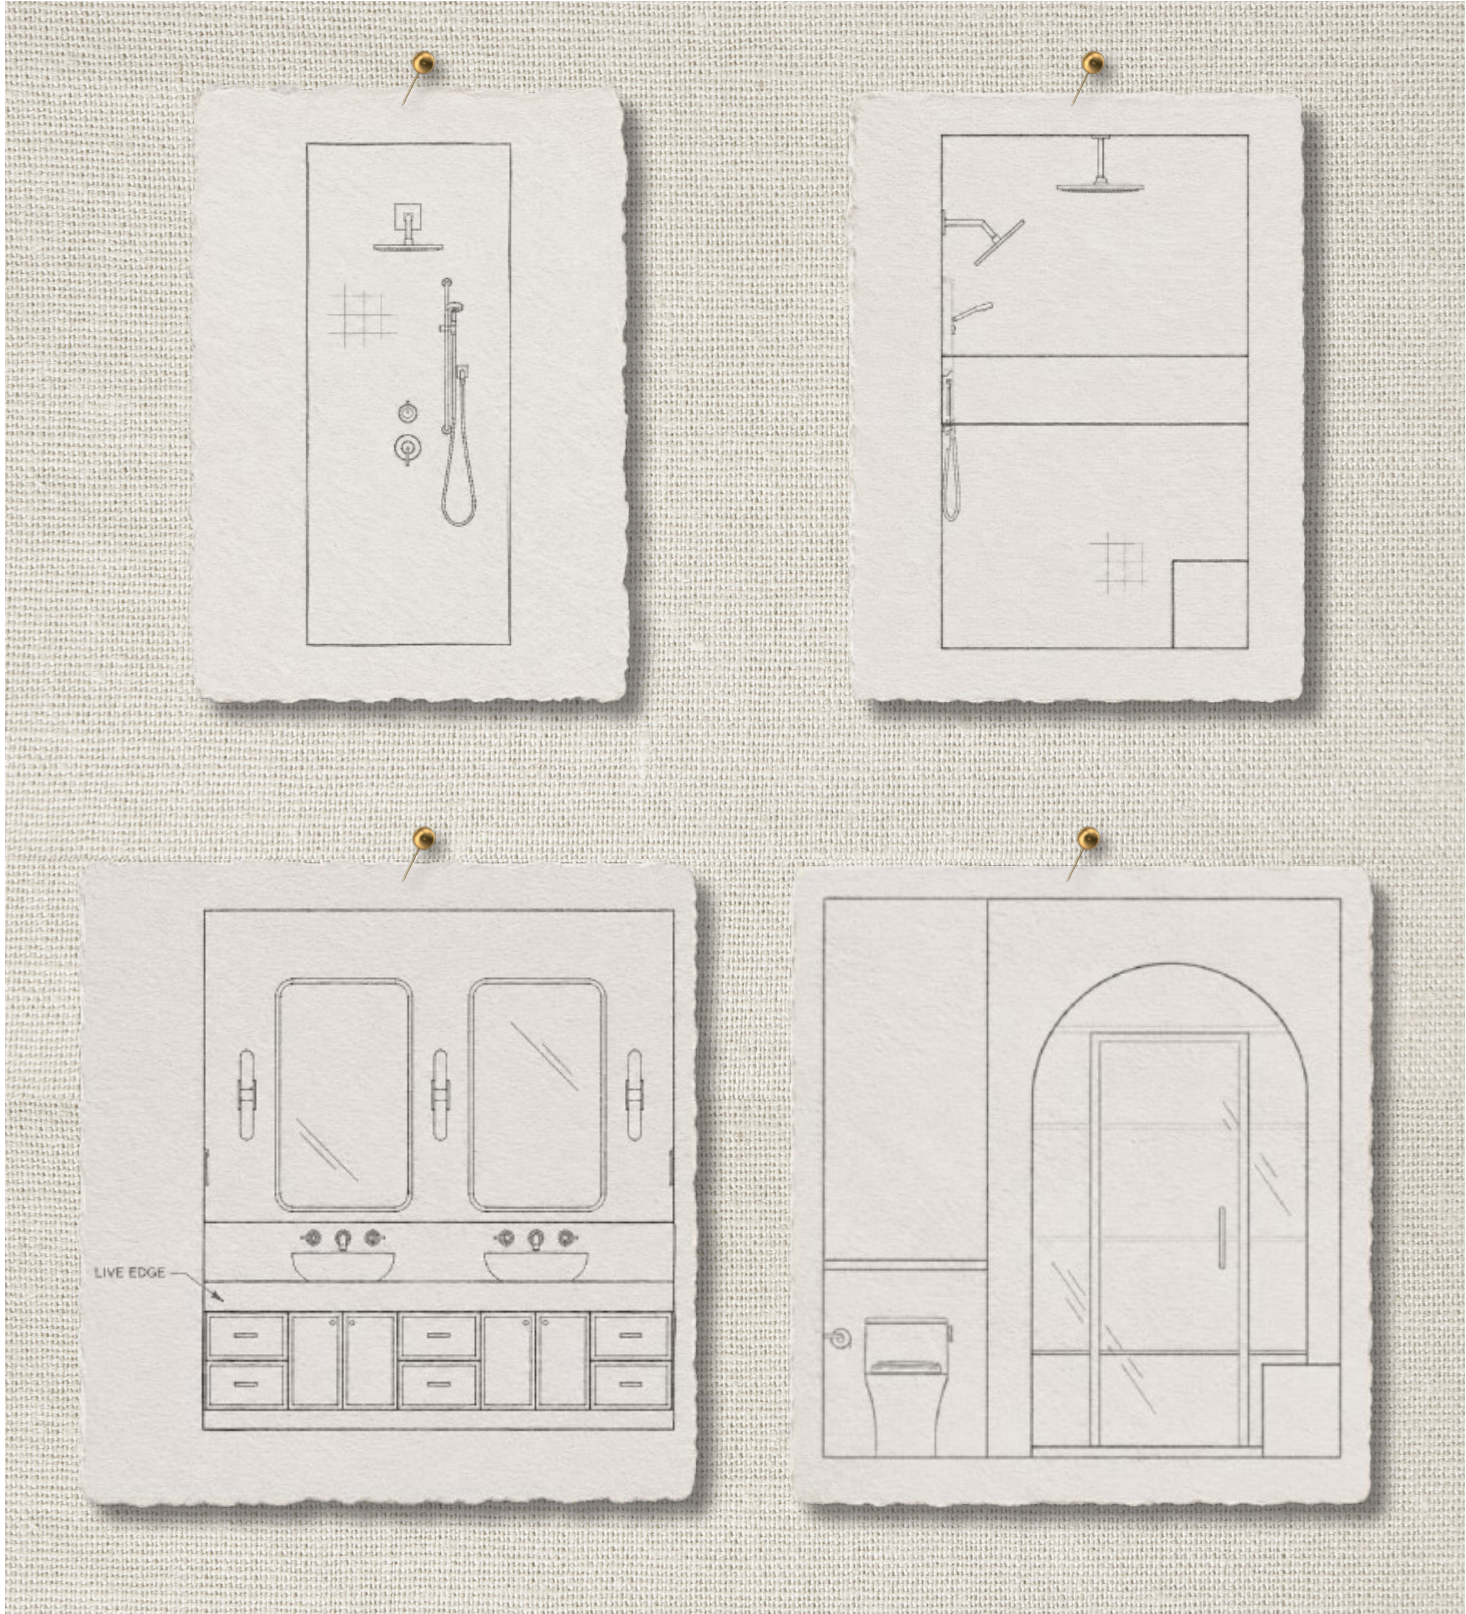

MATERIAL BOARD

IMAGES DESIGNED AND RENDERED IN REVIT



04

COMMERCIAL DESIGN | BOUTIQUE HOTEL


Designed for Solstice and Stone, This boutique hotel is a tranquil retreat, blending Scandinavian simplicity with organic warmth. Natural wood, soft stone, and textured finishes create a calming atmosphere, while a neutral palette and abundant natural light promote relaxation and well-being. Thoughtfully curated spaces, clean lines, and nature-inspired materials work together to provide a peaceful, restorative experience that feels both refined and welcoming.



DESIGNED AND RENDERED IN REVIT

Kt


4

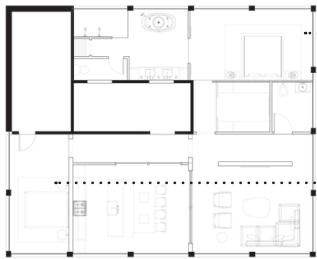

Guest Suite 1

Guest Suite 2

3

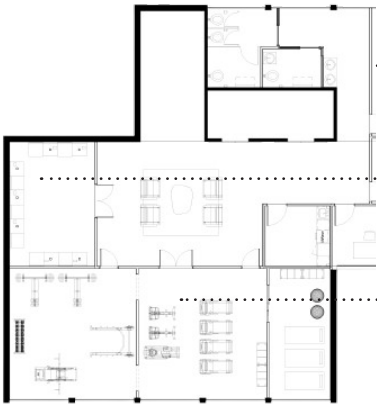

Offices

Laundry

Gym

2



Spa

Lounge

Guest Cafe

1



Back of House

Restaurant

Outdoor Dining

Lobby

Boutique



GUEST SUITE KITCHEN



GYM



GUEST CAFE



RESTAURANT VIEW

IMAGES DESIGNED AND RENDERED IN REVIT




OUTDOOR DINING

RESTAURANT DINING



This boutique hotel restaurant blends natural materials, warm wood tones, and abundant daylight to create a relaxed yet refined dining experience. Organic textures and inviting seating foster a welcoming atmosphere that encourages connection and comfort.

KH

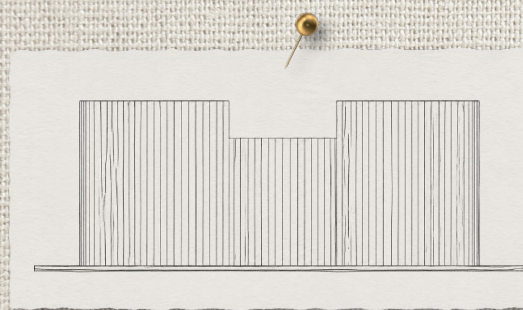

ADA DESK




RENDERED IN REVIT




REFERENCE IMAGE

This boutique hotel lobby combines warm wood finishes, soft curves, and layered lighting to create an inviting and sophisticated atmosphere. Thoughtfully selected materials and organic forms provide guests with a sense of comfort, elegance, and refined

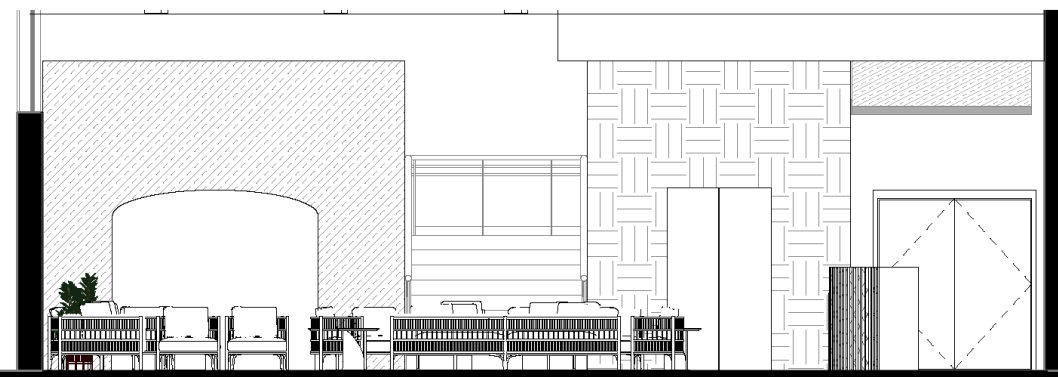




DESIGNED AND RENDERED IN REVIT

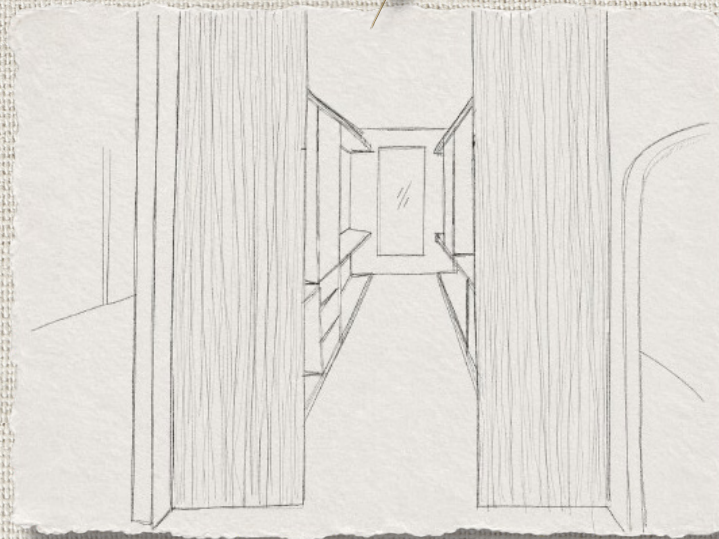

KH

IMAGES DESIGNED AND RENDERED IN REVIT


This guest suite combines warm wood tones, natural stone, and soft textures to create a relaxing, spa-inspired retreat. Thoughtful details and organic materials provide a sense of comfort, elegance, and luxury.

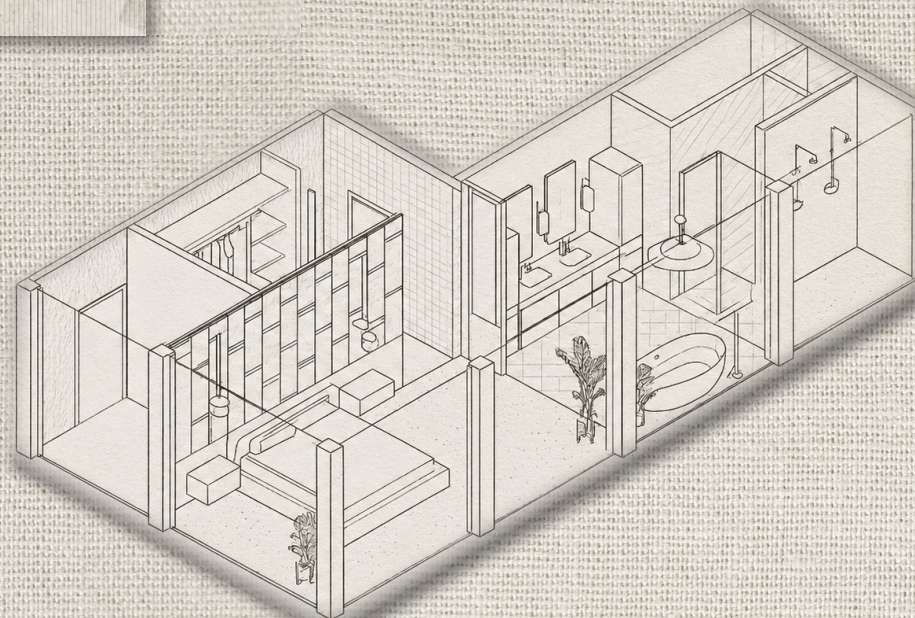

HOME REMODEL | BOUNTIFUL HOME

This home remodel blends timeless design with modern trends, creating a warm, earthy atmosphere that feels both inviting and enduring. Natural wood tones, soft neutral finishes, and thoughtfully layered textures bring comfort and character to every space. Designed with a growing family in mind, the home balances beauty and functionality, offering durable, welcoming spaces that can evolve and be enjoyed for years to come.



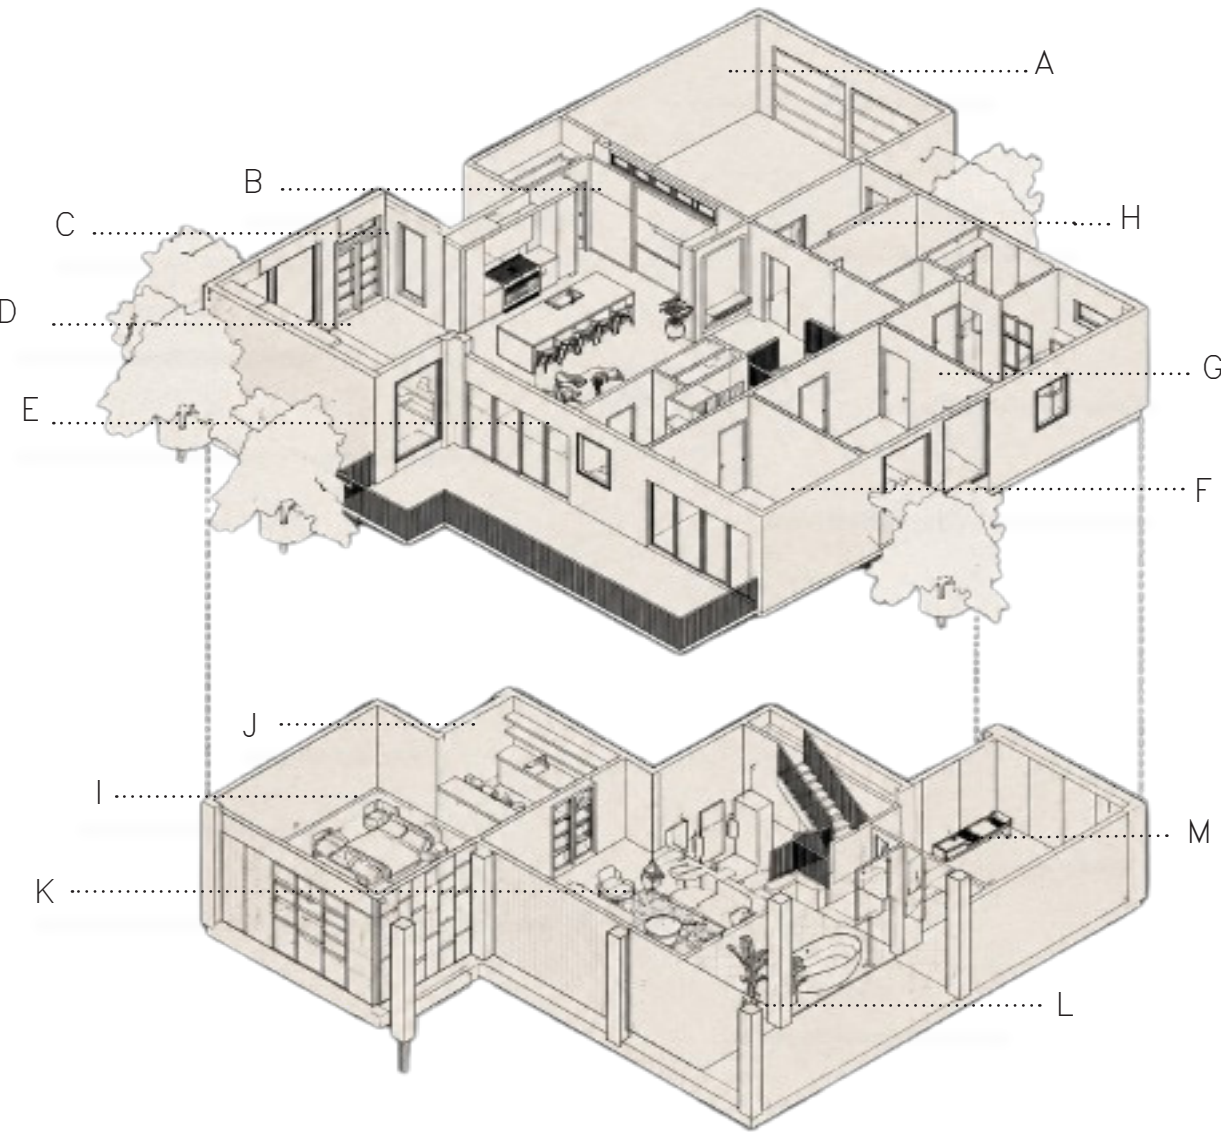

- A. GARAGE

B. KITCHEN

C. ENTRY

D. LIVING ROOM

E. DINING ROOM

F. OFFICE

G. MASTER SUITE
- H. MUDROOM/LAUNDRY


I. MOVIE ROOM

J. WET BAR

K. DOWNSTAIRS LIVING

L. BUNK ROOM

M. EXERCISE ROOM

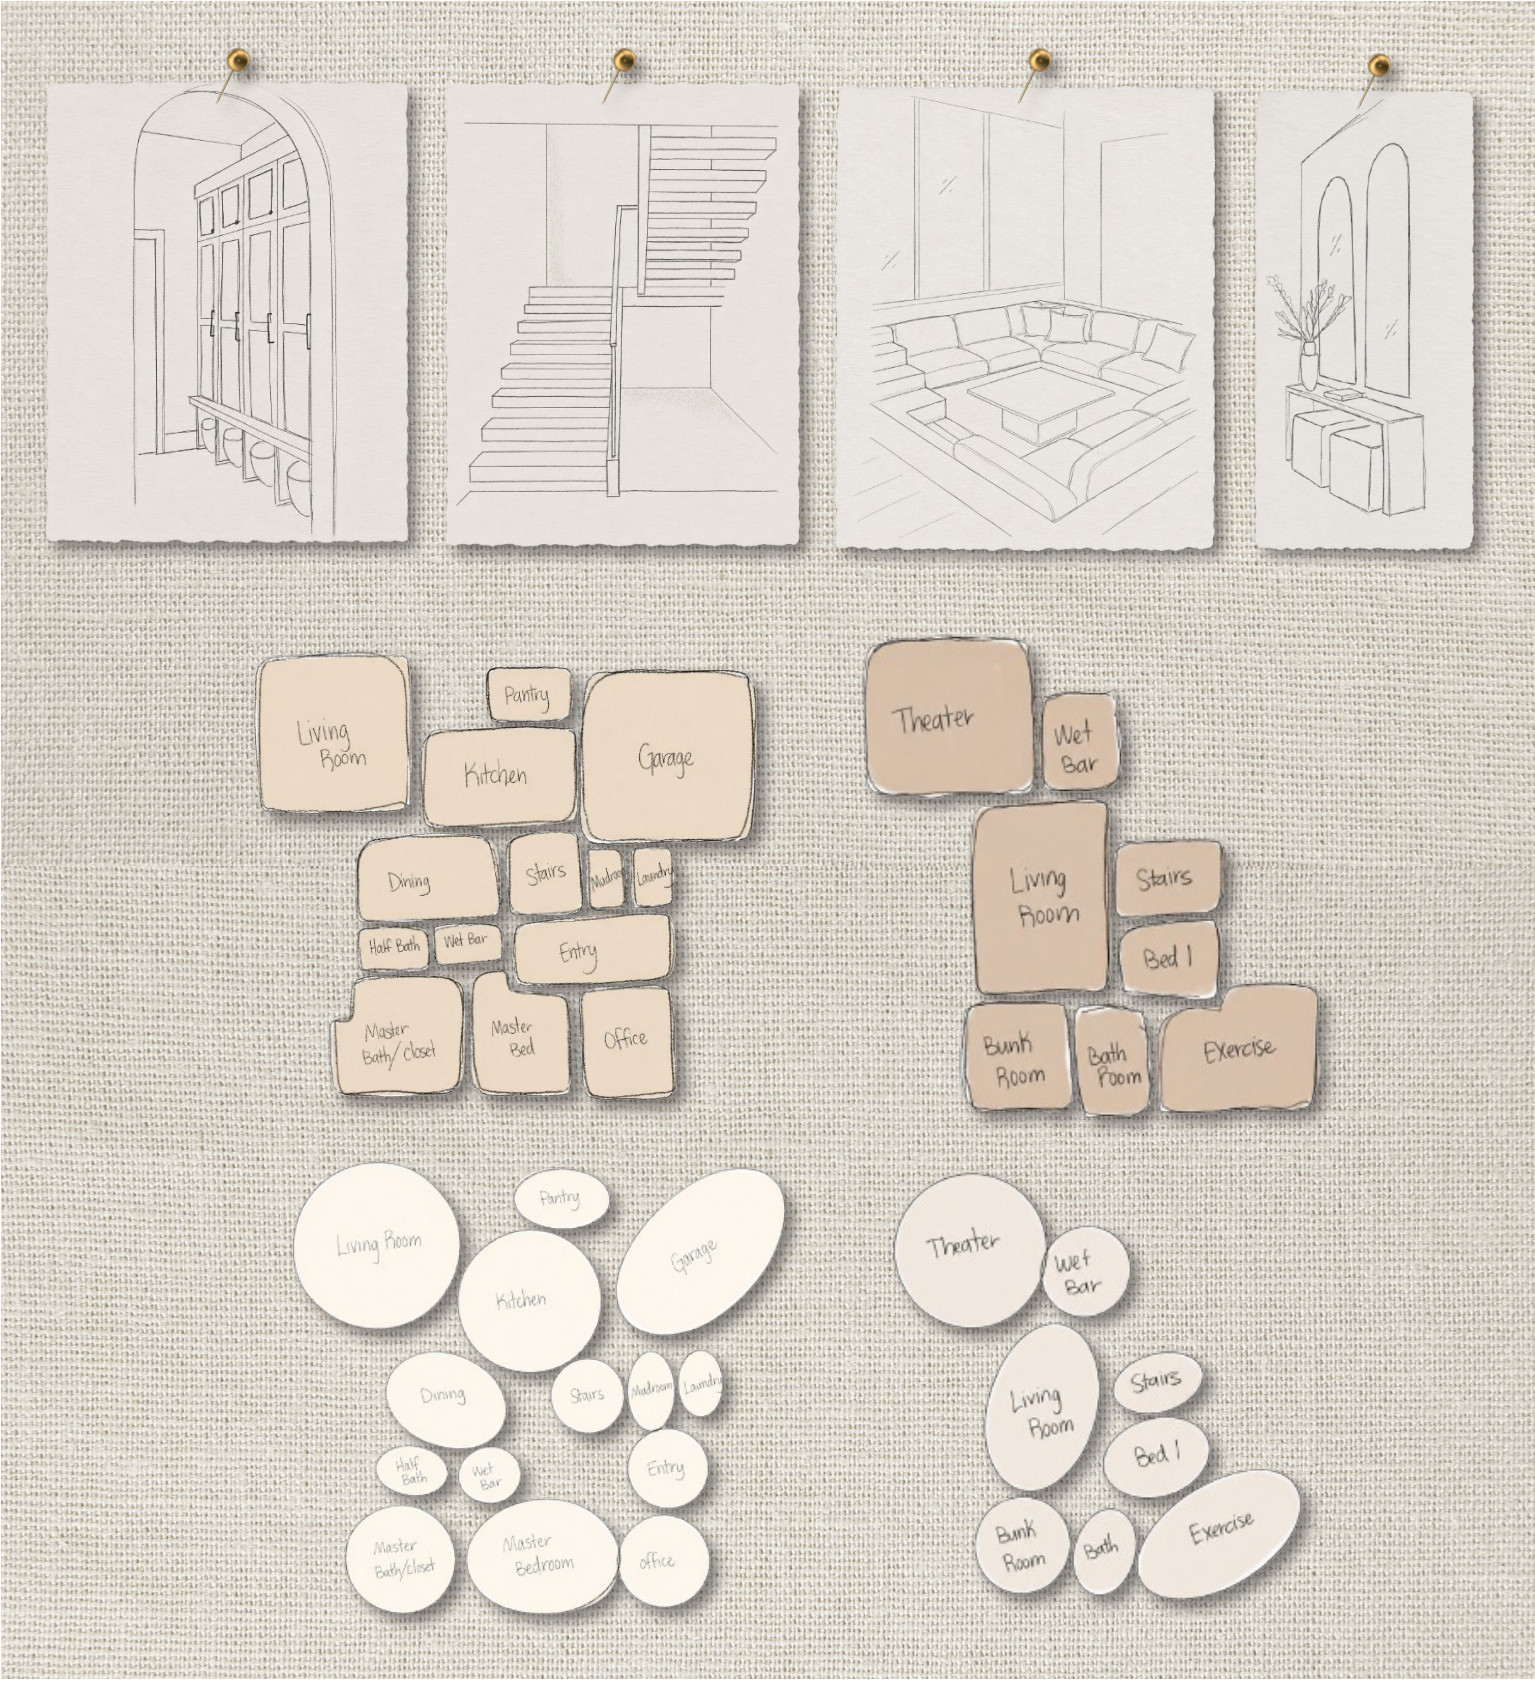


KH






IMAGES DESIGNED AND RENDERED IN REVIT

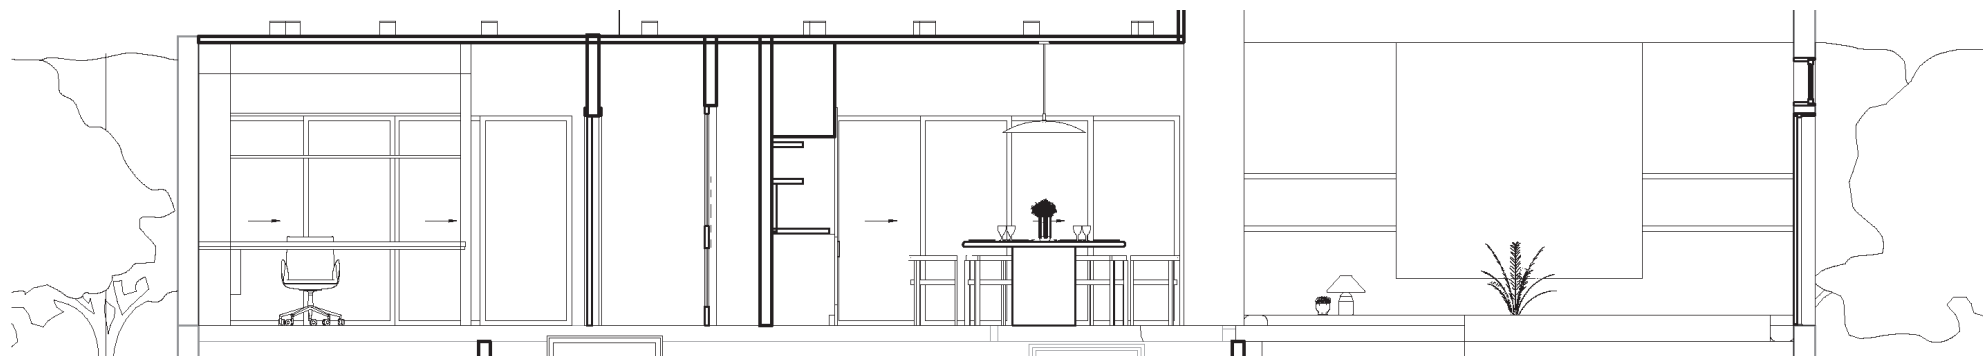

These spaces blend warm wood tones, soft neutrals, and abundant natural light to create a welcoming atmosphere that feels both refined and relaxed. Clean lines and organic materials bring a sense of timeless comfort and understated elegance.



IMAGES DESIGNED AND RENDERED IN REVIT

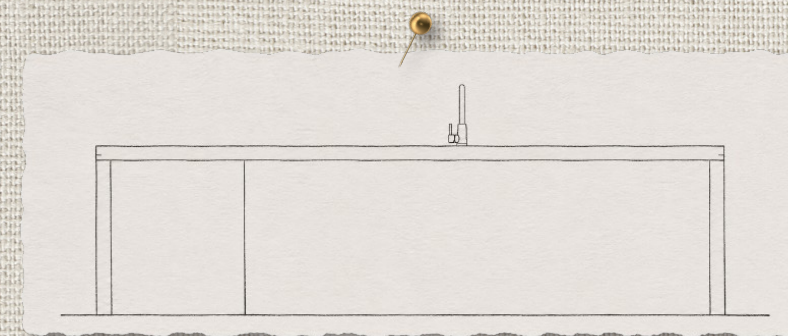


This kitchen balances warm minimalism with timeless sophistication through rich wood cabinetry, light stone surfaces, and clean architectural forms. The spacious island serves as a central gathering space, while soft lighting and natural materials create an inviting atmosphere that feels both refined and functional.



RENDERED IN REVIT


This master bedroom combines warm wood tones, soft neutral finishes, and clean lines to create a calm, inviting retreat. Natural light and layered textures enhance the space, resulting in a timeless design that feels both elegant and restorative.

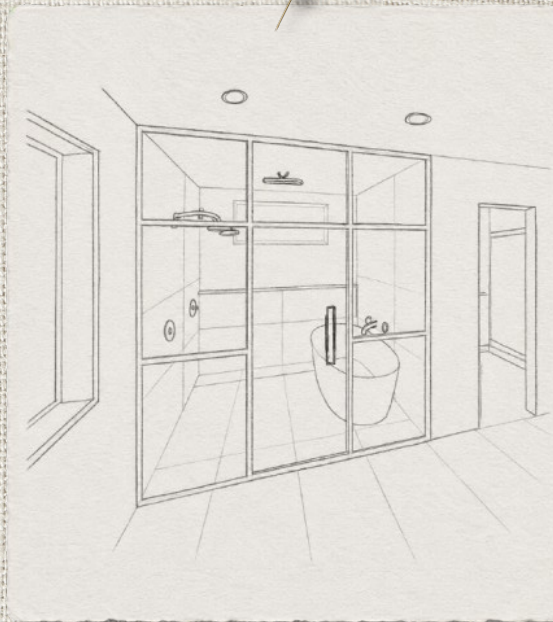


KH




RENDERED IN REVIT

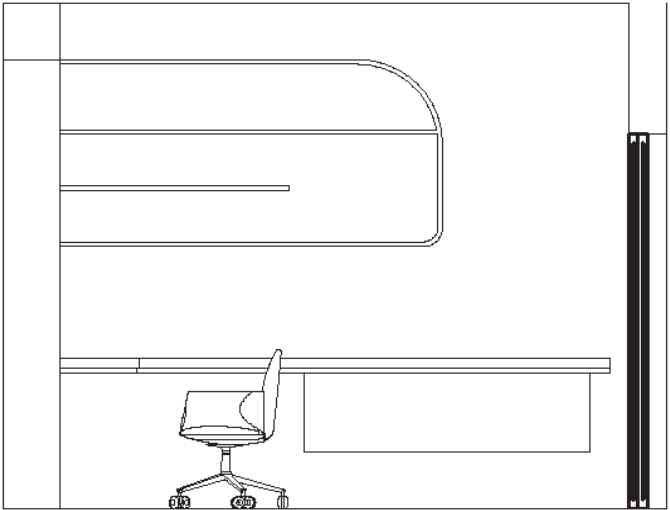

OFFICE

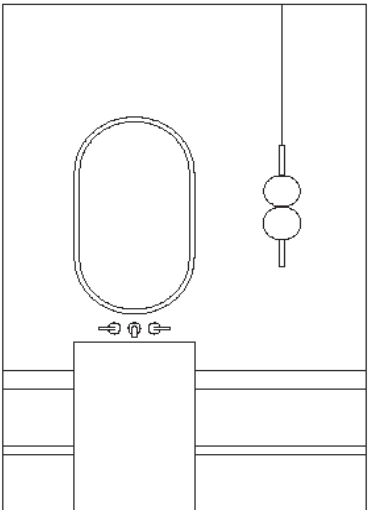

POWDER RESTROOM

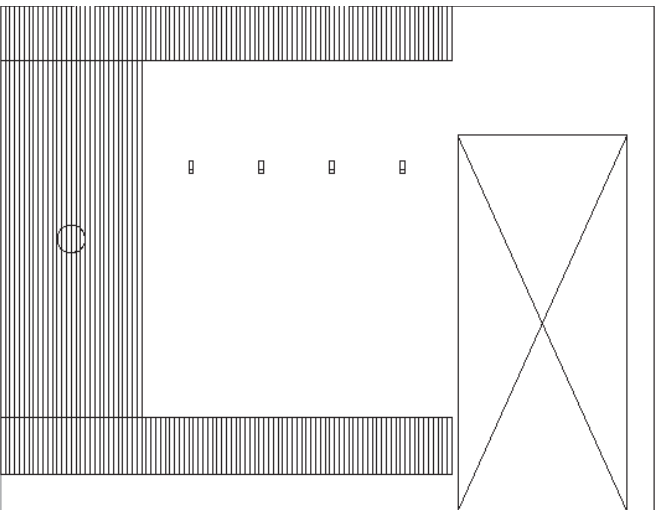

MUDROOM

IMAGES DESIGNED AND RENDERED IN REVIT



KH