


PORTFOLIO

INTERIOR DESIGN

SOFIA HUAMAN

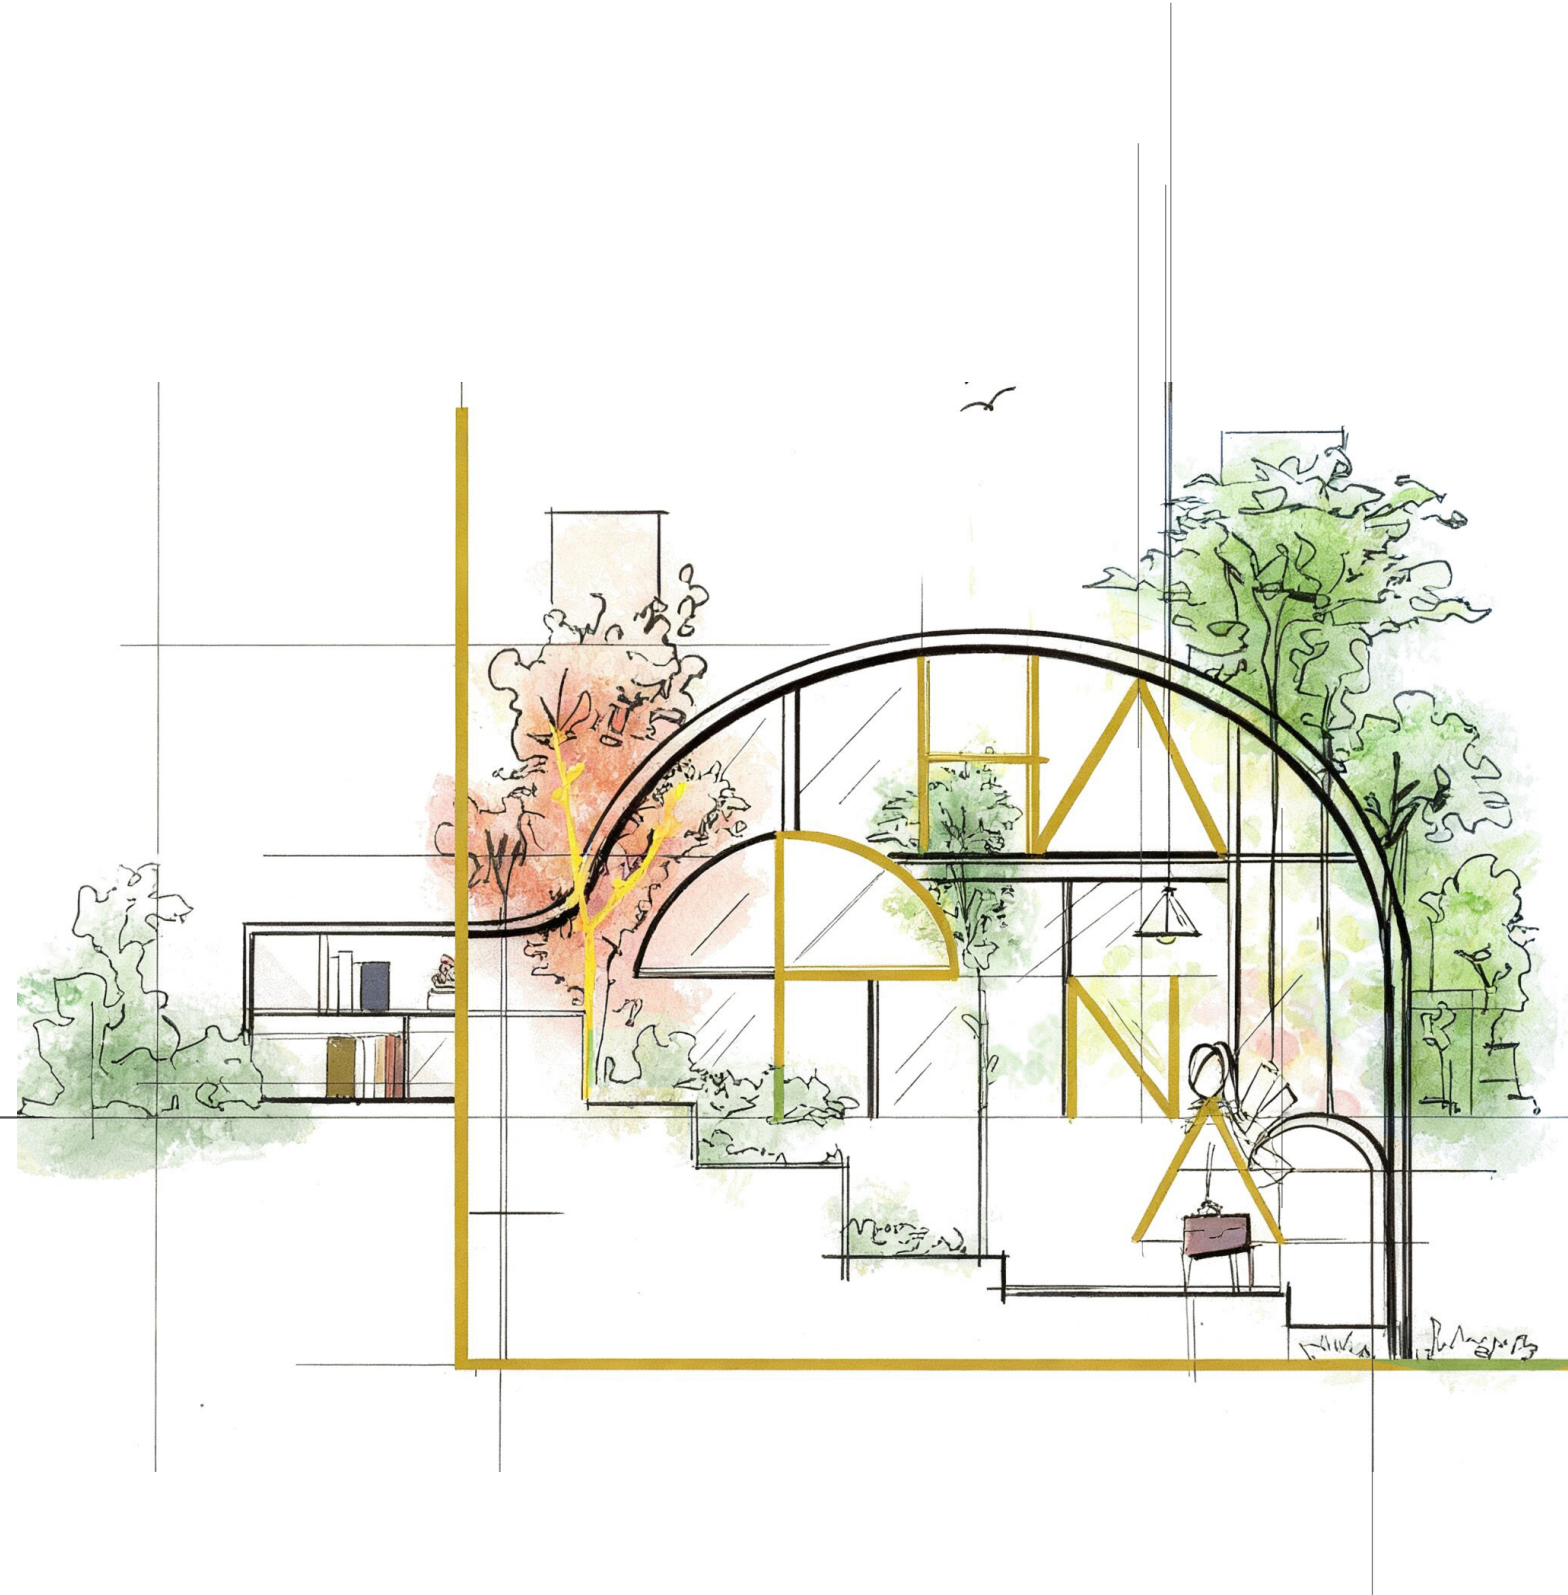


"We shape our buildings; thereafter
they shape us."
- Winston Churchill

UNITY
CORPORATE
WORKPLACE
DESIGN

PROJECT BRIEF

This project consists of the renovation of the Church Office Building 7th Floor from an existing commercial space into a welcoming, hybrid work environment. The redesigned space must accommodate various departments and work styles while adhering to existing structural and mechanical constraints.

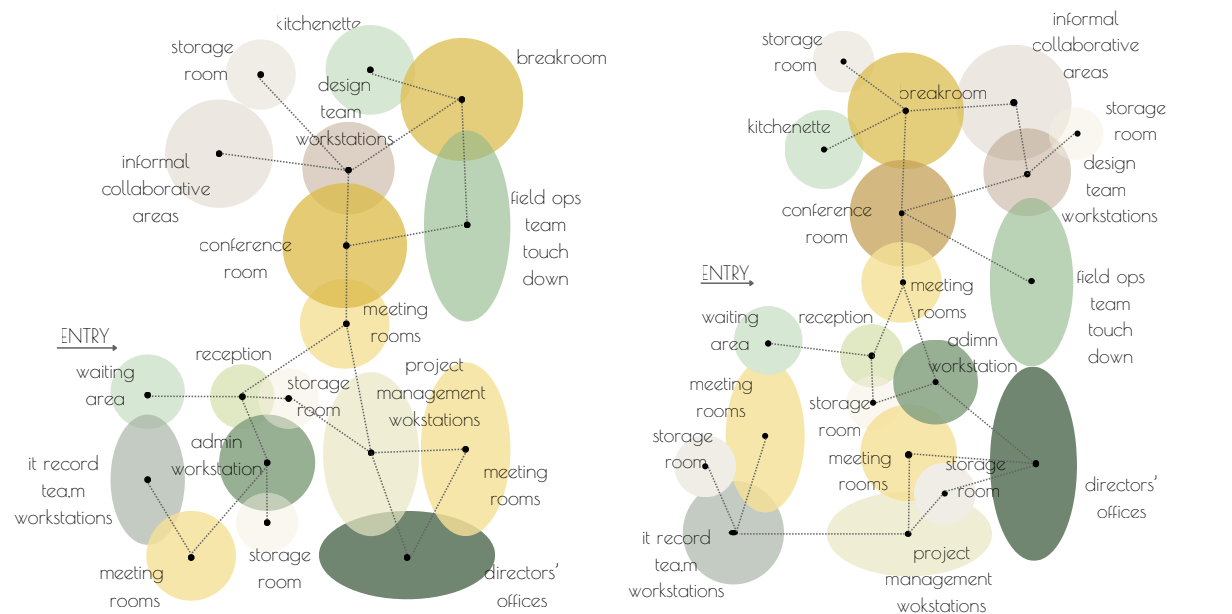

Storyboard Sketches



FLOOR PLAN ANALYSIS


The 7th floor comprises approximately 10,000 SF with a ceiling height of 10 feet, accommodating 44 employees across multiple departments. The existing layout provides 39 designated workstations but lacks adequate circulation between departmental zones. Narrow corridors restrict accessibility and disrupt workflow continuity. While perimeter offices benefit from natural daylight, interior cubicles are enclosed by high partitions that obstruct visual connectivity and limit collaboration. *The circles that represent the cubicle offices are abstract. (They do not actually cover all the space)*



- OFFICES
- MECH & DATA ROOMS
- ELEVATORS
- BREAK ROOMS
- CUBICLE OFFICES
- SANITARY ROOMS

NEW FLOORPLAN

- 1 Kitchenette
- 2 Collaborative Lounge Room
- 3 Interior Design Team Room
- 4 Conference Room
- 5 Restrooms
- 6 ADA Accessible Restroom
- 7 Meeting Room 1
- 8 Reception
- 9 Waiting Area
- 10 IT/Records Team Room
- 11 Director's Offices
- 12 Meetings Room 2
- 13 Storage Area / Room
- 14 Project Management Workstations
- 15 Admin Office

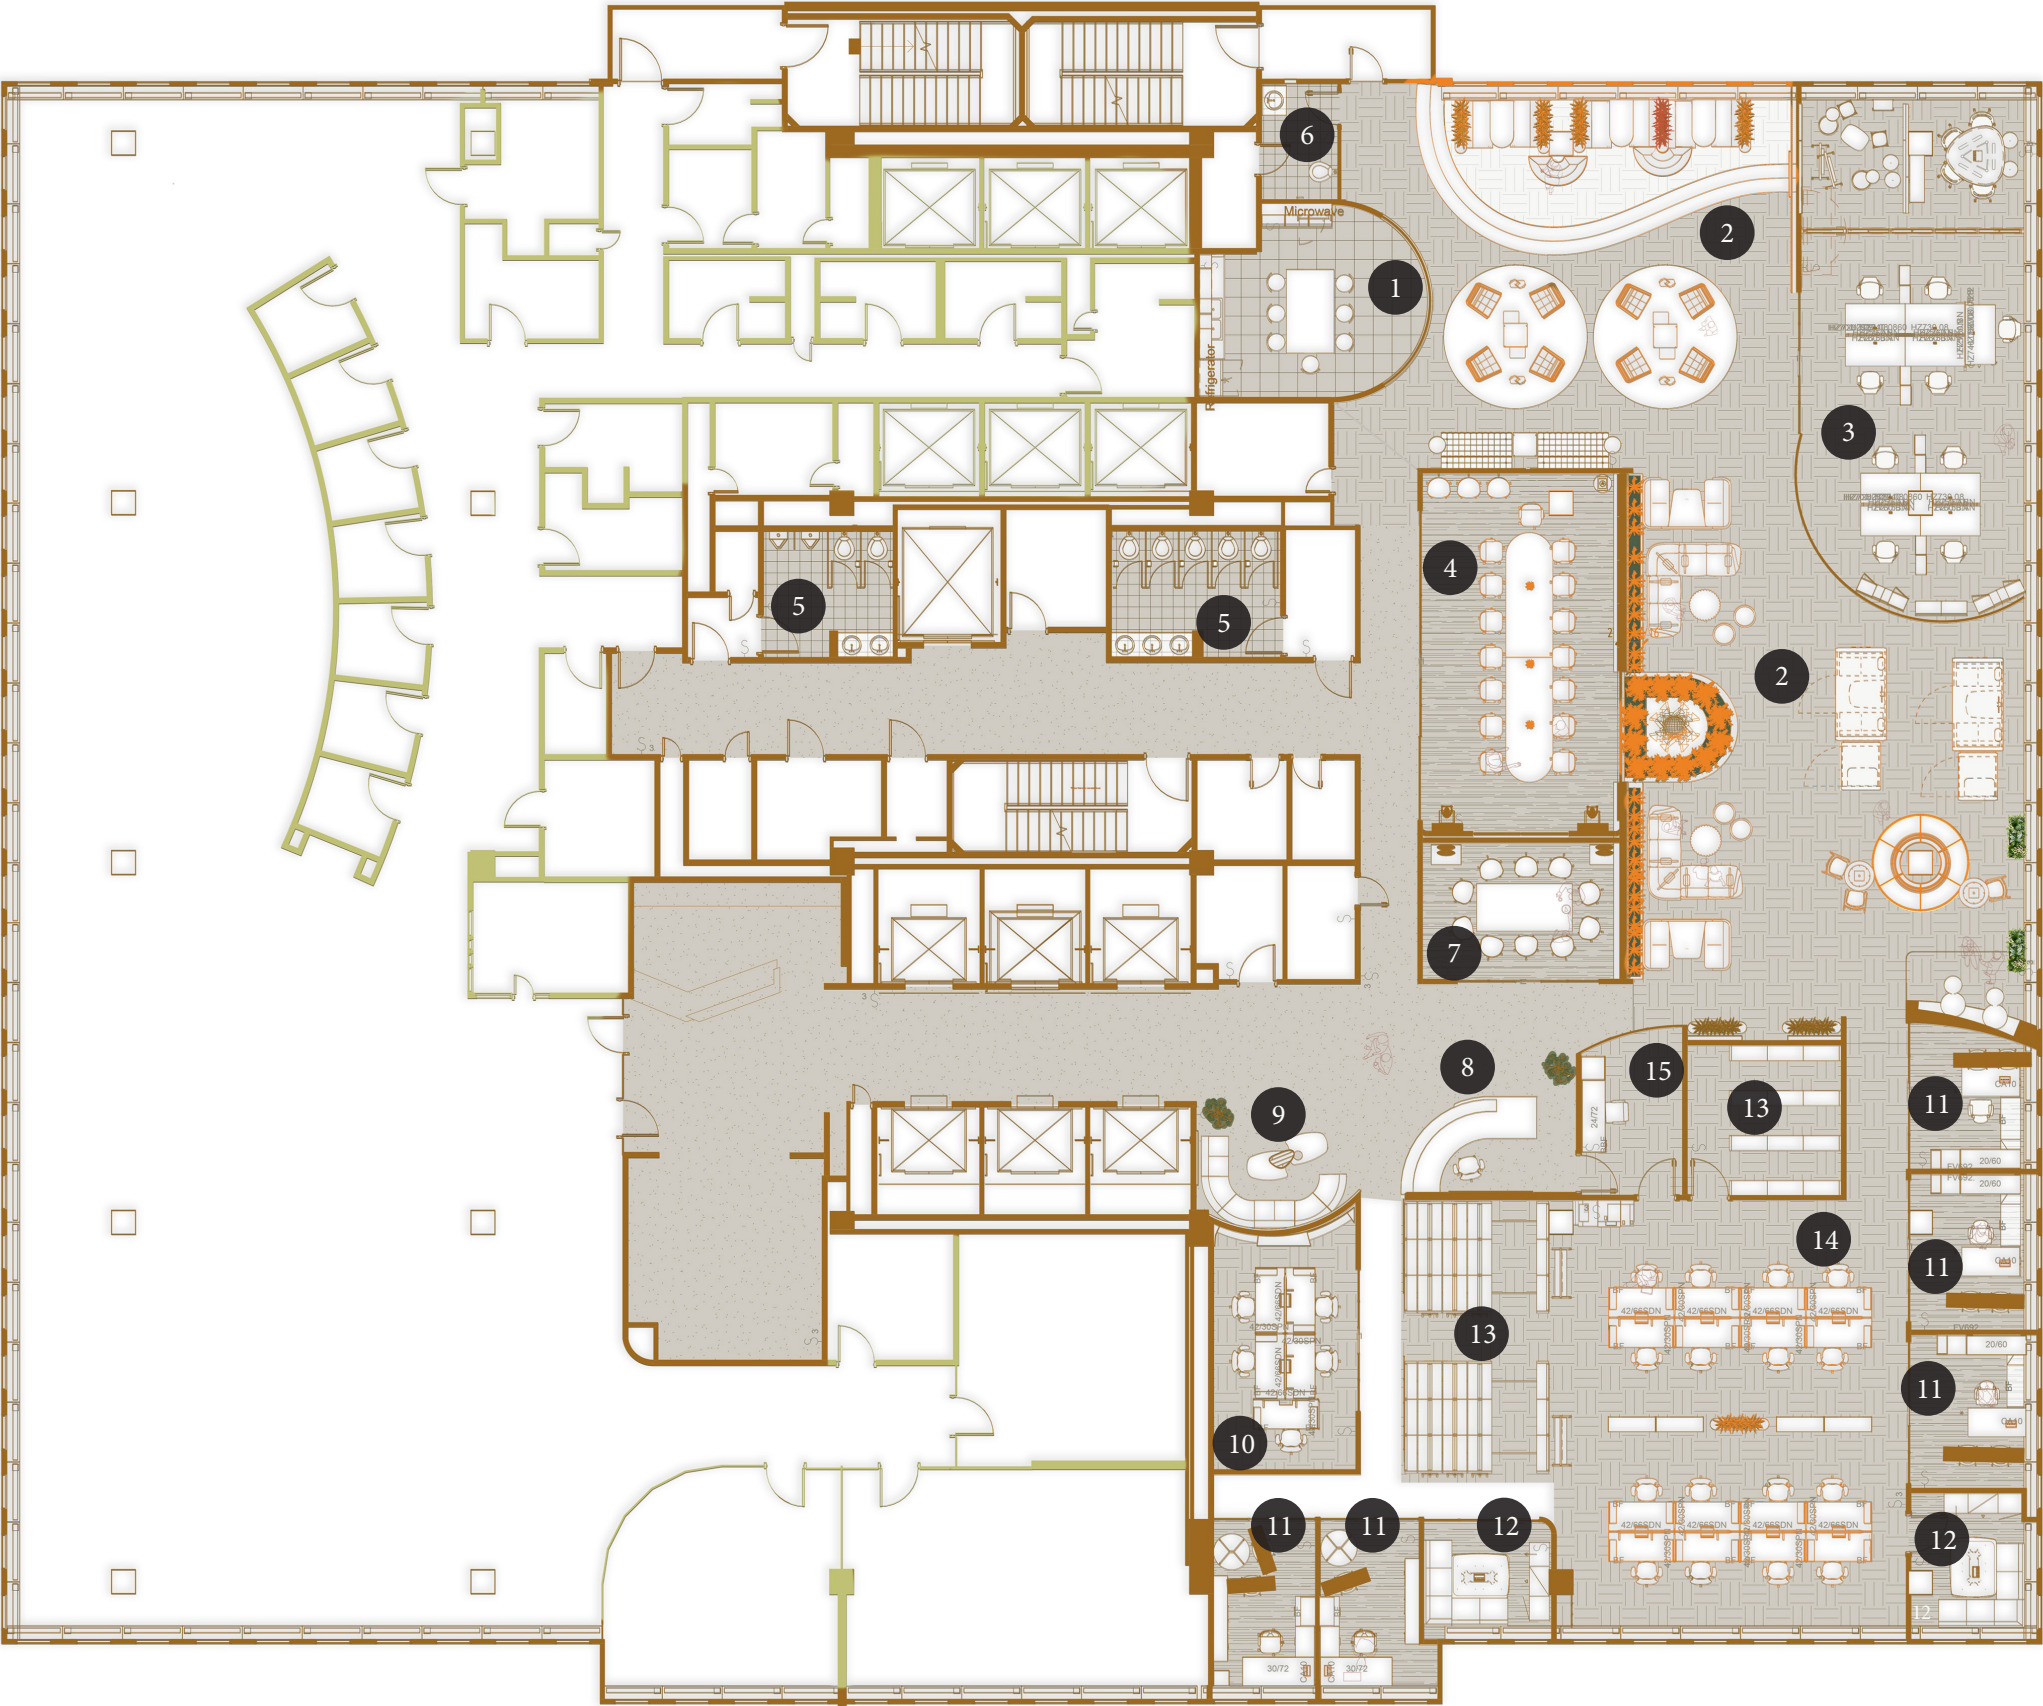

COLLABORATIVE LOUNGE ROOM 1




A central gathering point for the employees on the 7th floor—a space intended to foster connection and collaboration throughout the workday. The design is deeply rooted in the project's core concept: UNITY. A custom sculptural focal point dominates the space, with a global form that evokes unity, highlighted by the surrounding mural: the colorful petals. Each "flower" symbolizes individuality and uniqueness, yet together they form a cohesive composition. The artwork also introduces a vibrant color palette of blues, terracotta, warm reds, and soft neutrals, which serves as the basis for FF&E selection.


COLLABORATIVE LOUNGE ROOM 2




Designed to address one of the main concerns expressed by the employees: the lack of spaces that support communication, connection, and informal interaction throughout the workday. Soft curves, organic forms, and layered ceiling waves introduce a natural flow that counters the rigid geometry of the original floor plan. A warm, contrasting color palette of greens and yellows was selected to energize the space while maintaining a sense of comfort and balance. Multiple seating typologies were incorporated, including dining settings, lounge seating, collaborative pods, and resting nooks, to support the space's workflow.

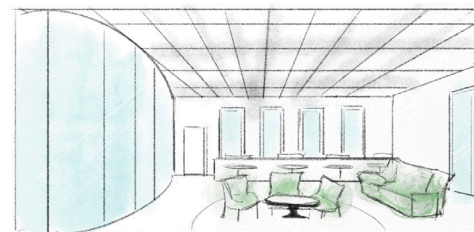

Existing ceiling
2'x2' acoustic ceiling
Grid System

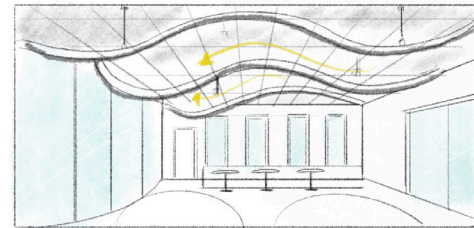


Waves create
visual connection
& guide movement

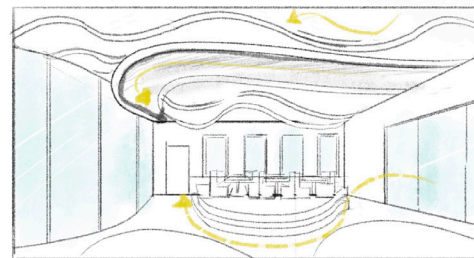


Rhythm and spacing

Light+baffle
integration

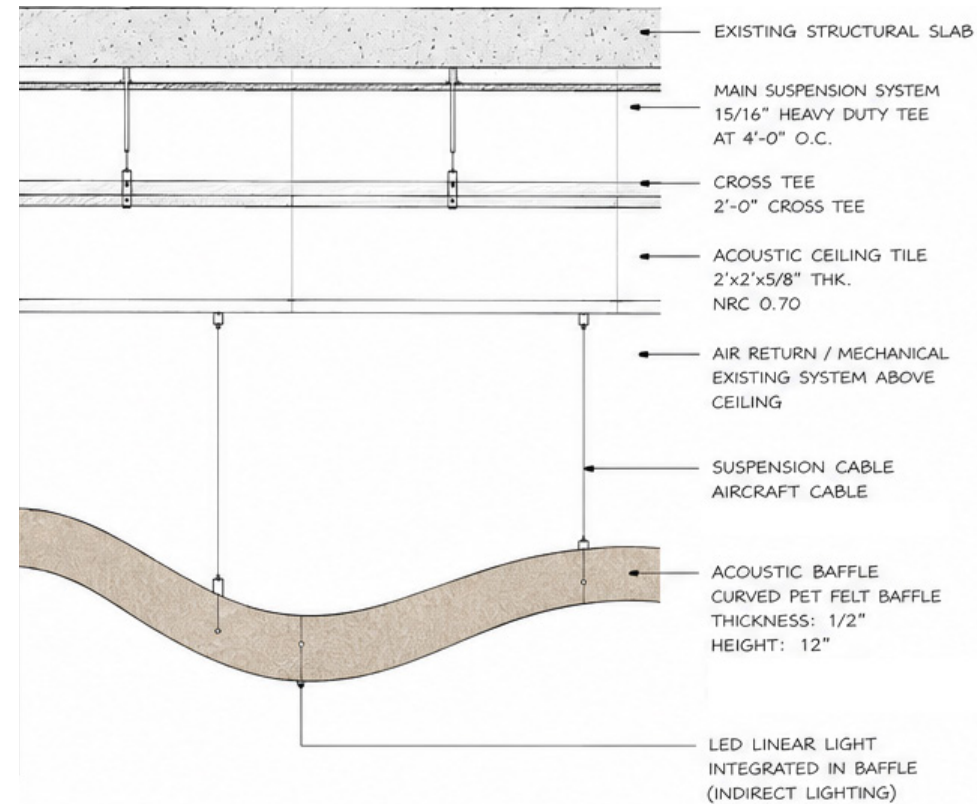


ELEVATION

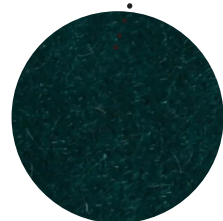

Emerald Velvet Fabric



Texfel Acoustic Fabric

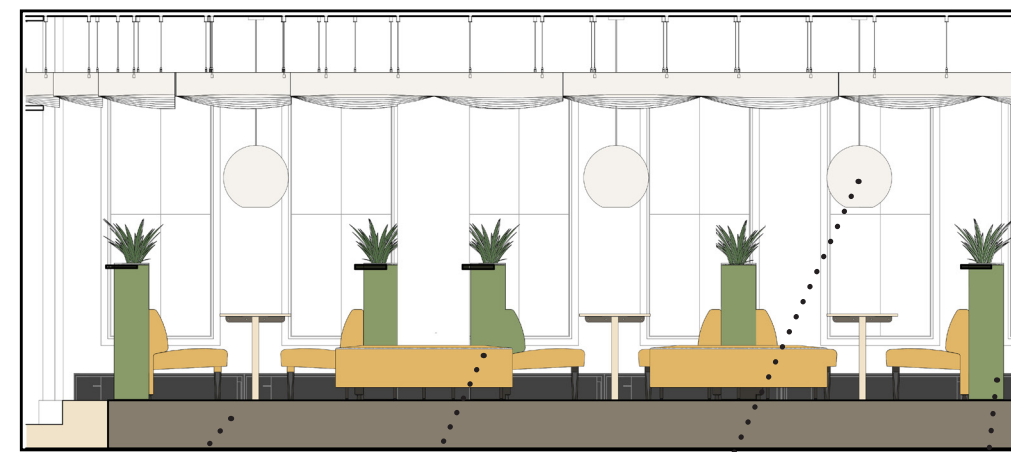

SECTION




White Pigmented
Oak Veneer Panel



Beige Upholstery
Fabric



Opal White Glass

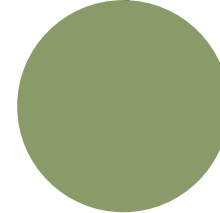

Olive Painted Wood
Panel



Modeled in Revit



Existing
columns
became
integrated
gathering
spaces that
reinforce
collaboration.

RECEPTION

Designed as the welcoming "face" of the church, expressing calmness, purity, and warmth from the moment visitors step inside. Soft pastel tones, such as sage green, peach, and warm creams were intentionally selected. Curved forms play a central role in the space, introducing movement and softness. The reception desk, ceiling, and seating area all incorporate sweeping arcs that guide circulation and establish a dynamic yet harmonious flow.





MANAGEMENT OFFICES

A flexible and efficient hybrid workspace that supports both individual focus and team interaction. The layout places management workstations in close proximity to the directors' offices, ensuring effective workflow throughout the day. Existing large windows were preserved to ensure that every workstation receives access to natural light. The workstations are fully mobile, equipped with wheels to facilitate easy reconfiguration according to team needs,

CONFERENCE ROOM



CONFERENCE ROOM CONCEPT SKETCH




Inspired by the natural beauty of
Utah's mountain landscapes.


SUMMIT

MODERN
MOUNTAIN
RESIDENCE


A redesign of a home in Bountiful, Utah, for a newlywed couple preparing to start a family. The goal is to create a functional and welcoming living environment that reflects the clients' lifestyle, needs, and personal preferences, while introducing MODERN MOUNTAIN elements through materials, finishes, and furnishings.

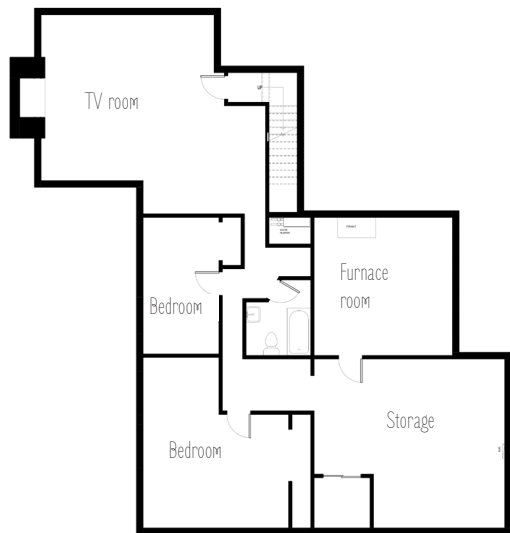

EXISTING BASEMENT FLOOR PLAN

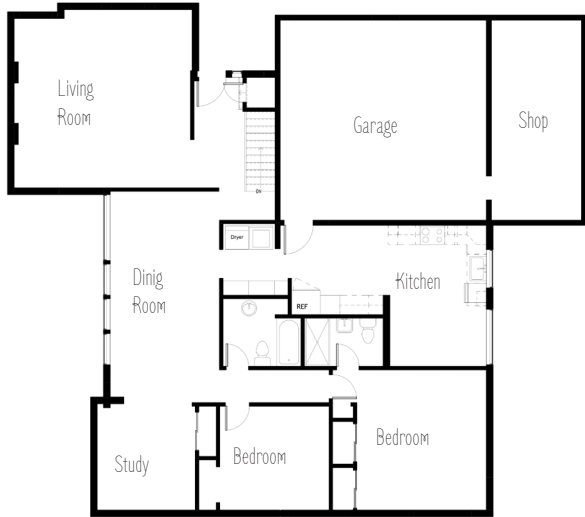


EXISTING FIRST FLOOR PLAN

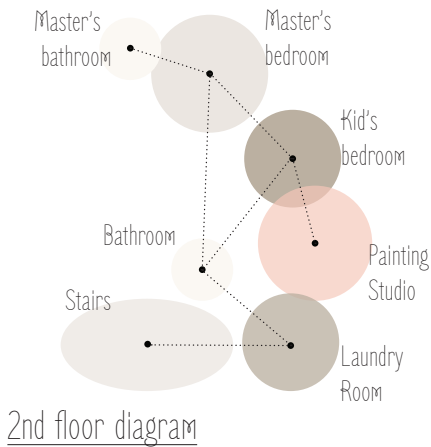

WEST
EXTERIOR
VIEW/
Modeled
in Revit



NORTH
EXTERIOR
VIEW/
Modeled
in Revit

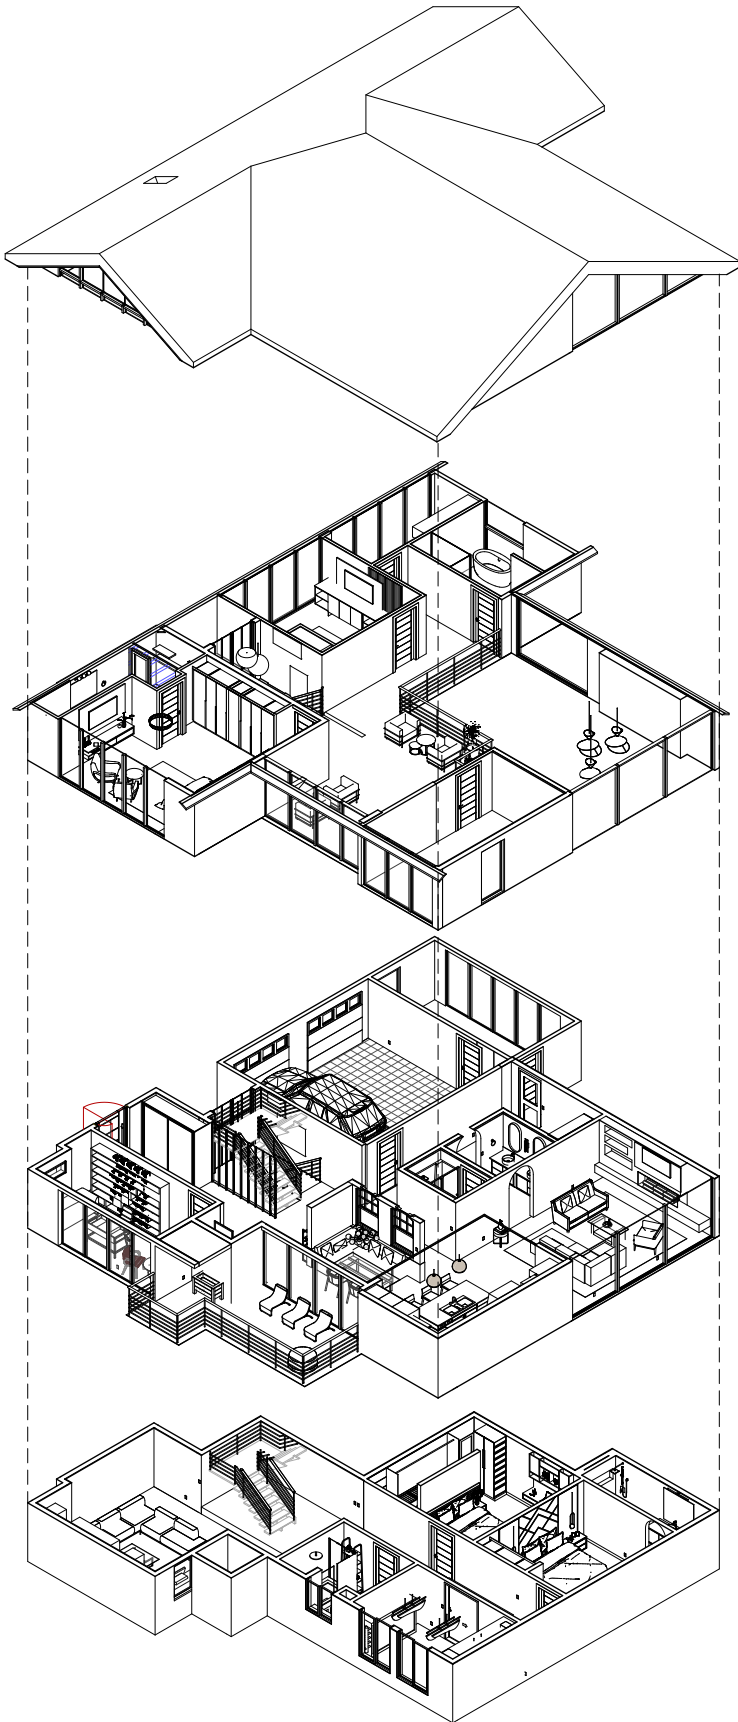

03
ROOF

02
SECOND FLOOR PLAN


01
FIRST FLOOR PLAN

00
BASEMENT FLOOR PLAN




Modeled in Revit

PLAN SET

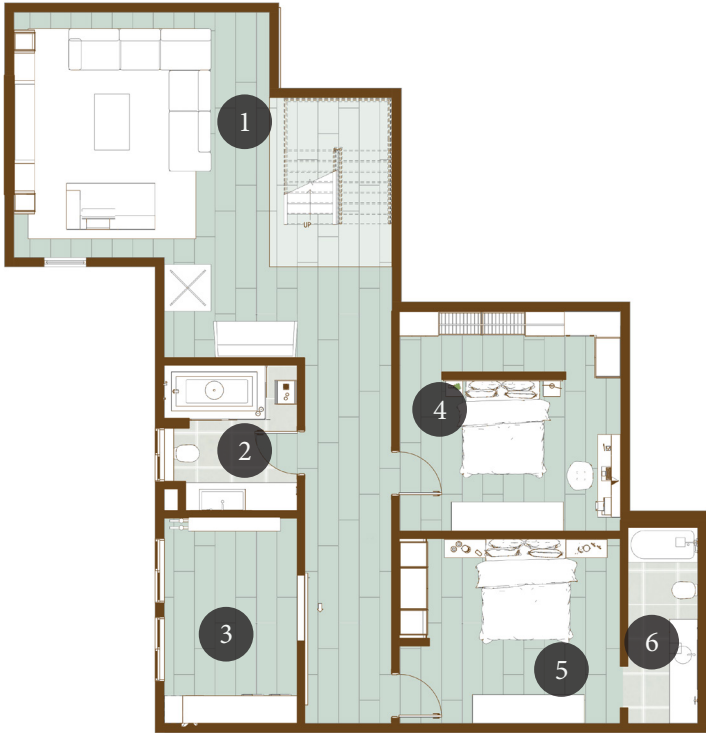

BASEMENT NEW FLOOR PLAN

- 1 Game/TV Room
- 2 Guest Bathroom 1
- 3 Mechanical Room/Laundry Room
- 4 Guest Bedroom 1
- 5 Guest Bedroom 2
- 6 Guest Bathroom 2

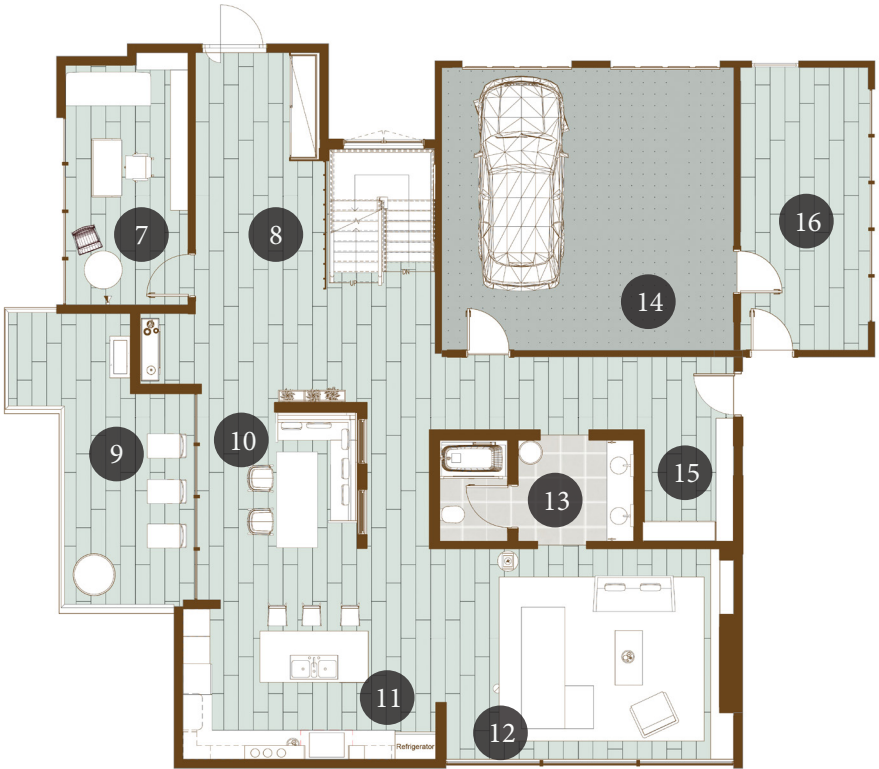

FIRST NEW FLOOR PLAN

- 7 Office
- 8 Entryway
- 9 Main Balcony
- 10 Dining Room
- 11 Kitchen
- 12 Living Room
- 13 Main Floor Bathroom
- 14 Garage
- 15 Mudroom
- 16 Gym/Yoga Room



SECOND NEW FLOOR PLAN

- 17 Primary Bathroom
- 18 Primary Bedroom
- 19 Mezzanine
- 20 Painting Studio
- 21 Kid's Bedroom
- 22 Laundry Room 2
- 23 Secondary Bathroom

LIVING ROOM

An open, light-filled core of the home – a spacious architectural “void” that connects the interior with the outdoors. Natural materials, such as warm wood and soft textures, along with a neutral palette, reinforce this connection, creating a calm and grounded atmosphere. Large windows bring in abundant natural light, supporting the clients’ desire for a home that feels both modern and connected to nature.



Main Wall Color



Accent Rug



Wood Flooring



Upholstery Fabric



Accent Wall Tile




Light Fixture Material




KITCHEN




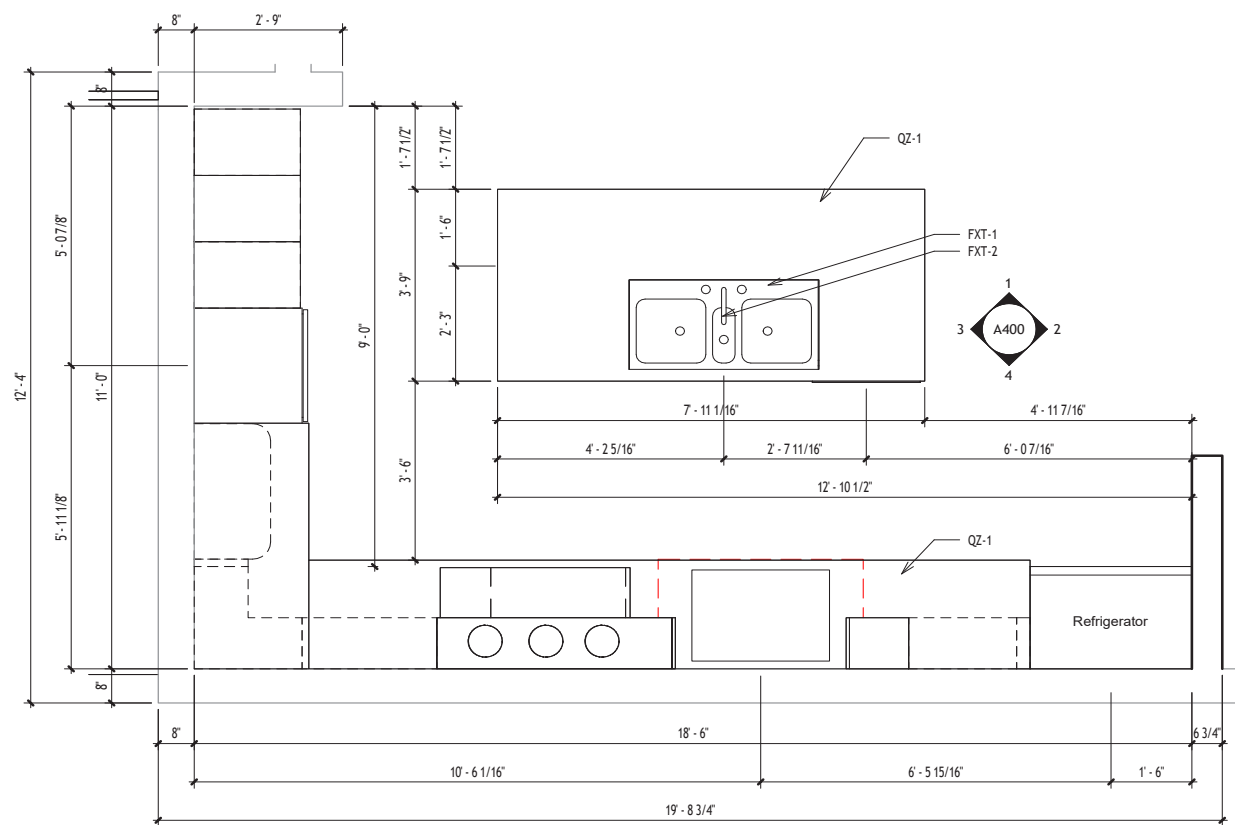


A ENLARGED KITCHEN PLAN
1/2" = 1'-0"

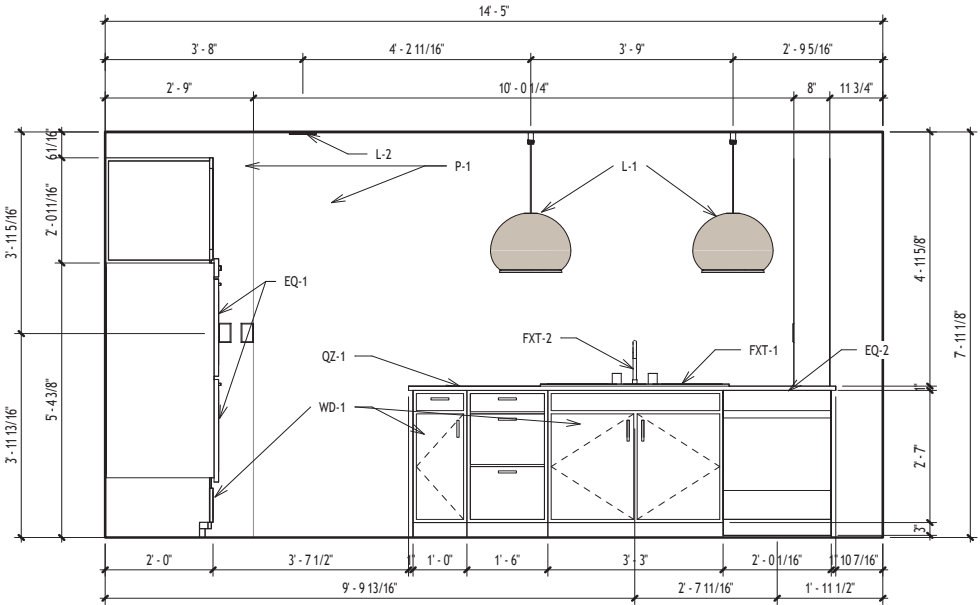


1 KITCHEN ELEVATION N WALL
1/2" = 1'-0"

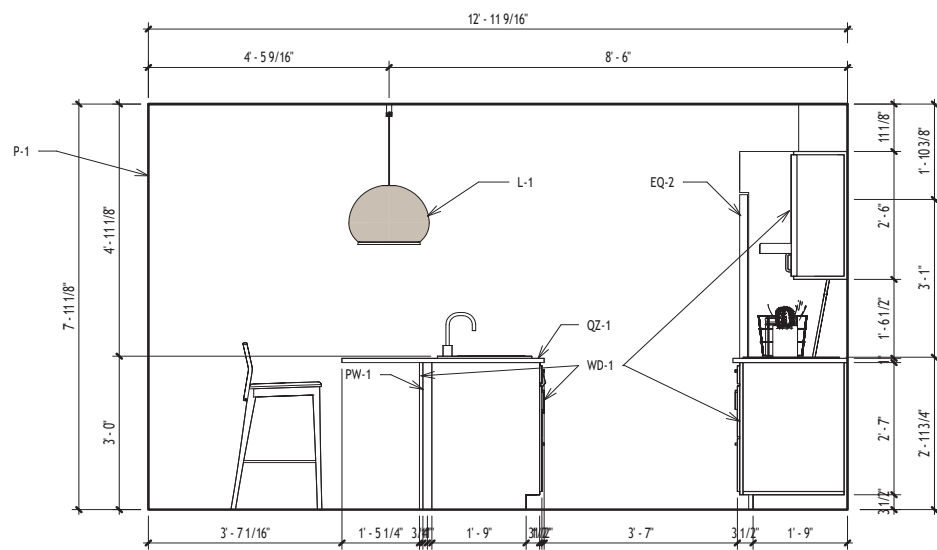

2 KITCHEN ELEVATION E WALL
1/2" = 1'-0"

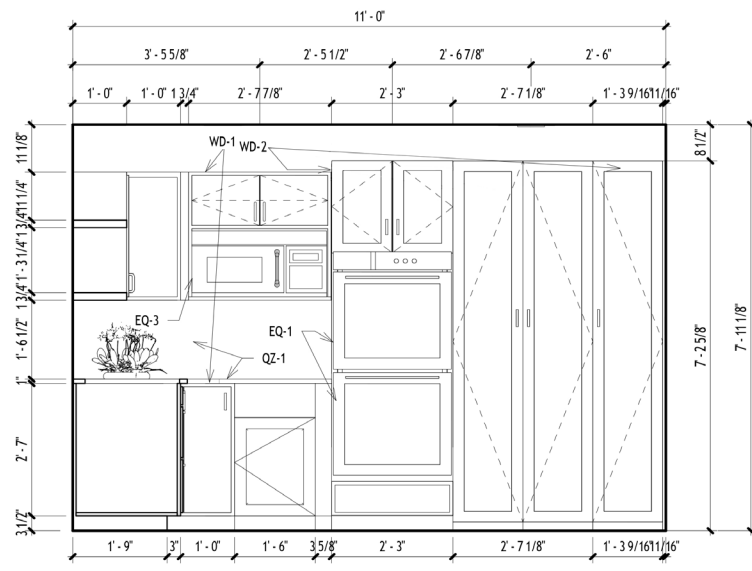

3 KITCHEN & PANTRY ELEVATION W WALL
1/2" = 1'-0"

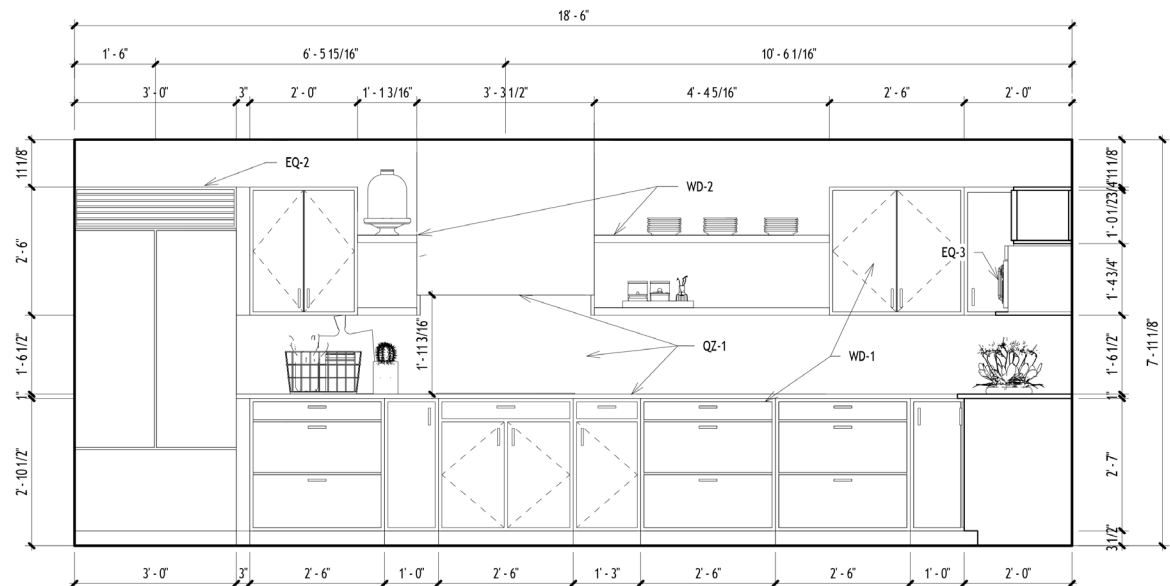

4 KITCHEN ELEVATION S WALL
1/2" = 1'-0"

MASTER BEDROOM & BATHROOM




DINING ROOM




A restorative sanctuary, combining
organic materials, refined details, and
enhanced functionality to support
everyday well-being.

REFLECTIONS MASTER BEDROOM DESIGN


GOLDING BATHROOM

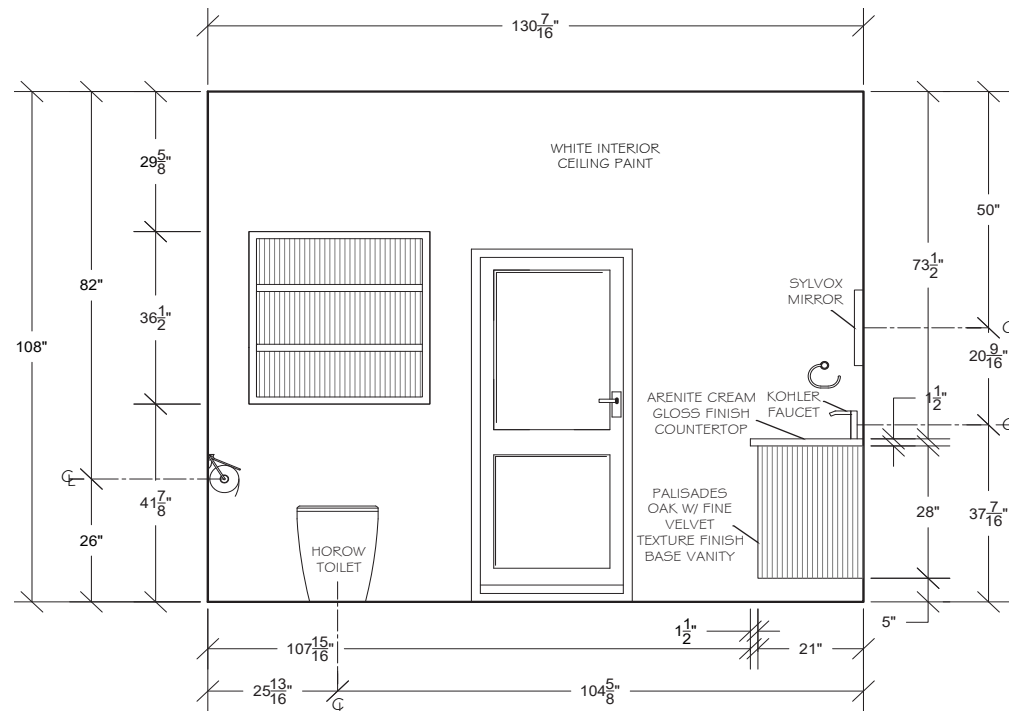


A BATHROOM ELEVATION
Scale: 1/2" = 1'-0"

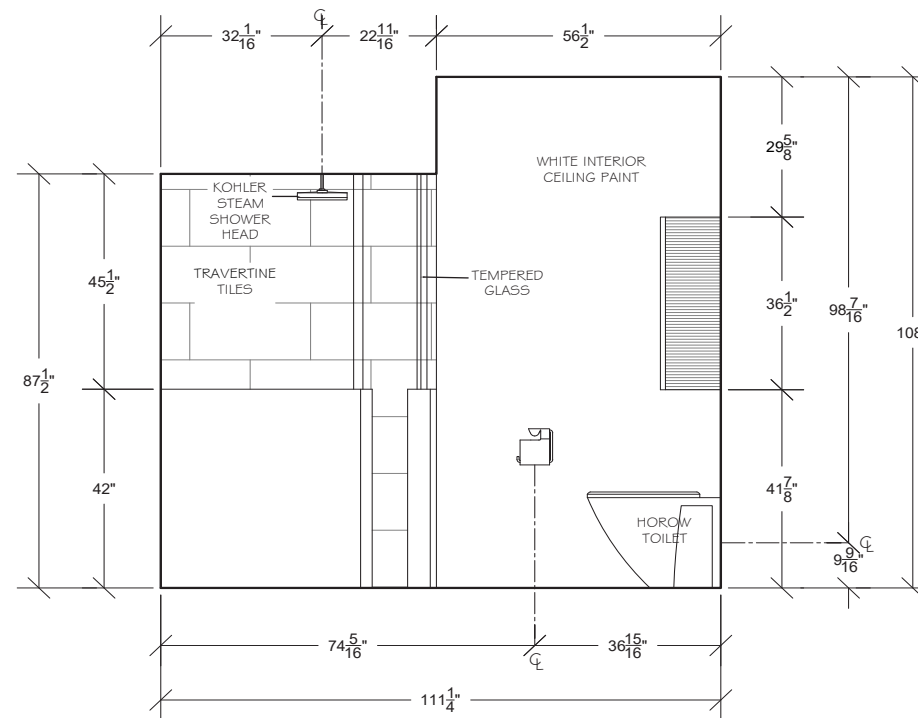

B BATHROOM ELEVATION
Scale: 1/2" = 1'-0"

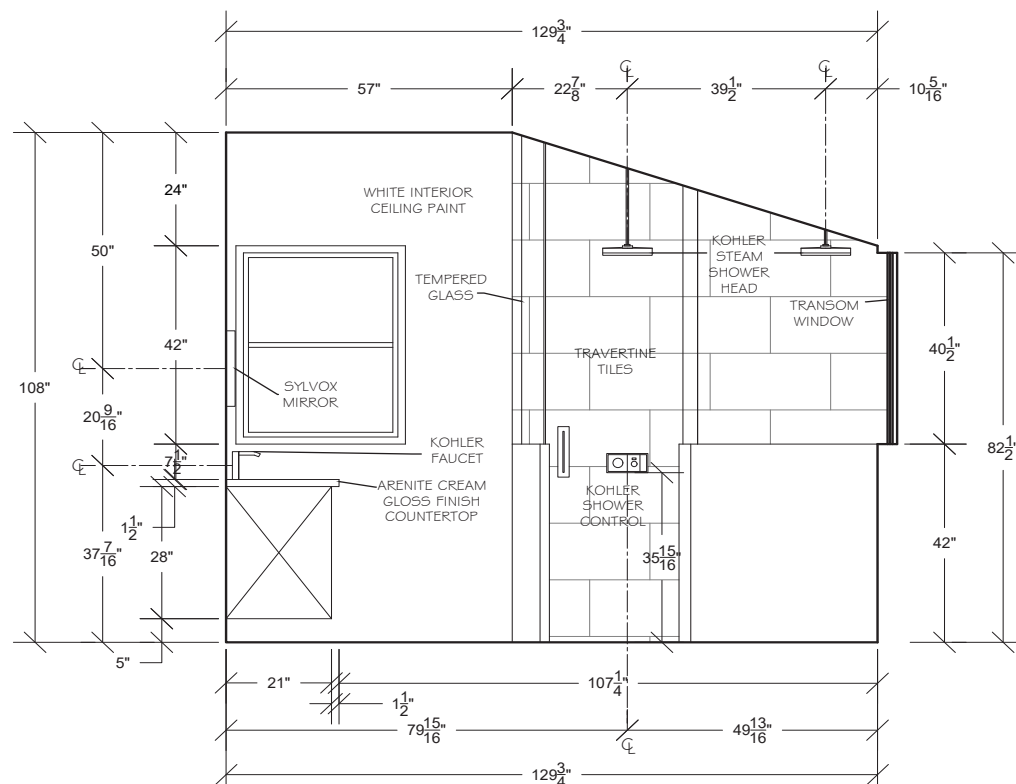

C BATHROOM ELEVATION
Scale: 1/2" = 1'-0"

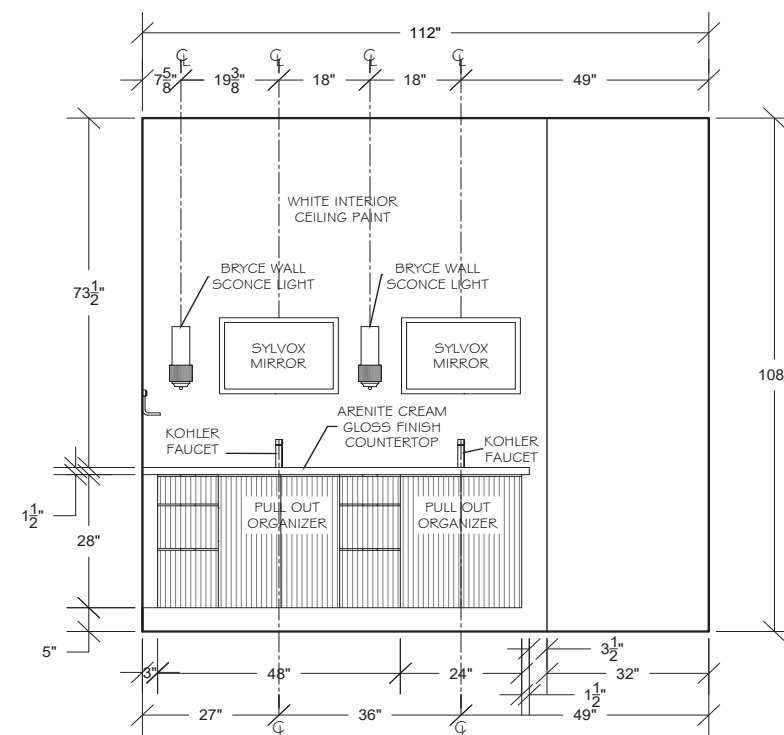




D BATHROOM ELEVATION
Scale: 1/2" = 1'-0"



An immersive cruise experience where
lighting, entertainment, and movement
come together to create vibrant spaces for
exploration and connection.

NEON VOYAGE CRUISE CONCEPT


FLOOR PLAN

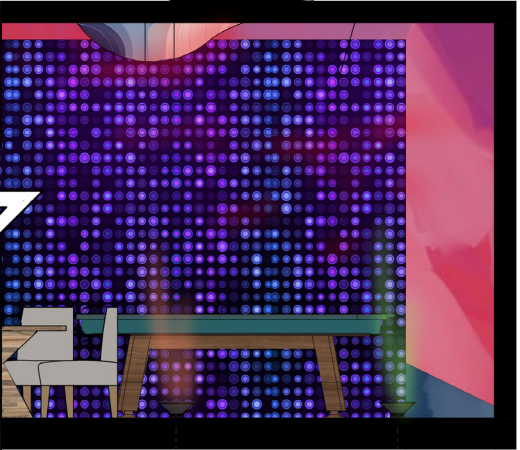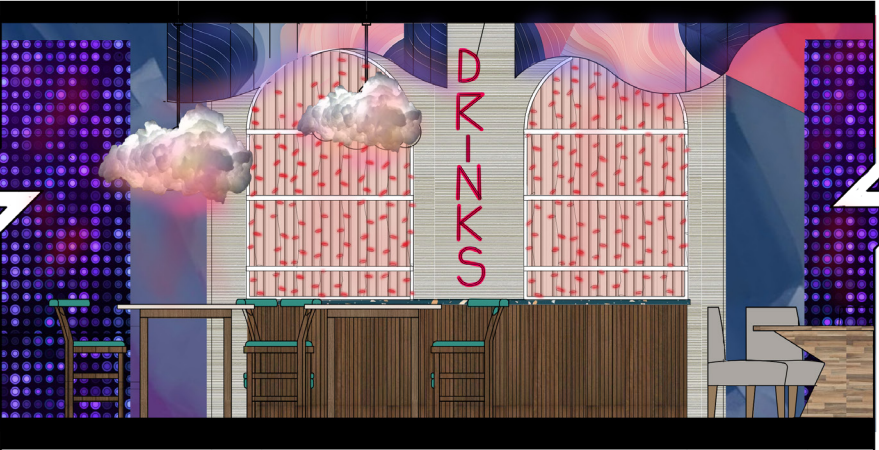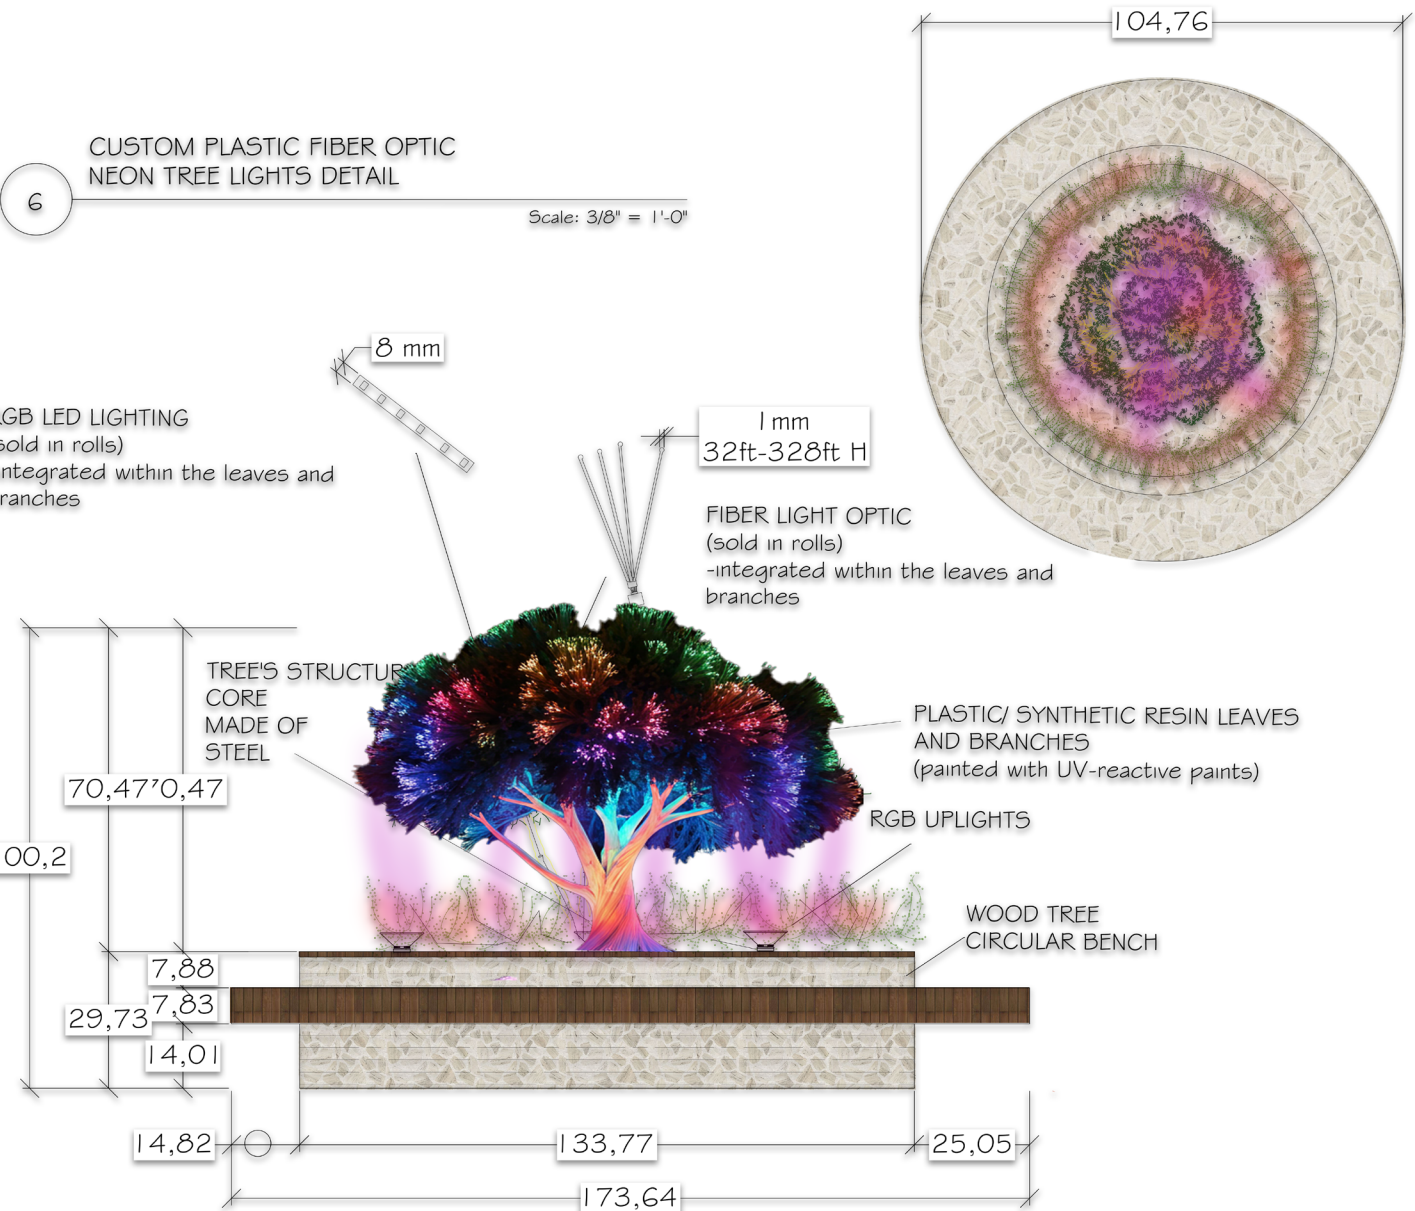

Software: AutoCad/PhotoShop

LIGHTING CONCEPT

Custom neon lighting elements guide circulation, define activity zones, and enhance user engagement. The central illuminated tree acts as the focal point, while organic ceiling light patterns reinforce movement and exploration throughout the space.

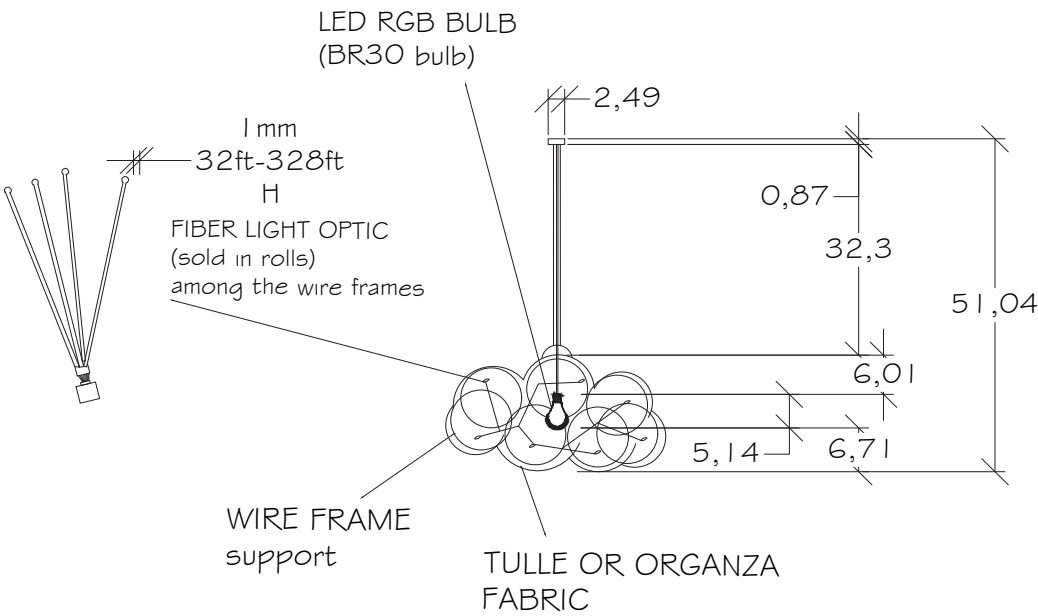


LIGHTING PLAN LEGEND		
F1	CLOUD NEON CUSTOM LIGHT	
F2	RECESSED NEON COVE LIGHTS	
F3	STRIP LED RGB LIGHTS	
F4	NEON LED LETTER SIGNS	
F5	LED MATRIX PANELS	
F6	CURTAIN NEON LED LIGHTS	

MASTER CONTROLS	
mc-a	ZONE 1, CONTROL LOCATION TBD
mc-b	ZONE 2, CONTROL LOCATION TBD
mc-c	ZONE 3, CONTROL LOCATION TBD
mc-d	ZONE 4, CONTROL LOCATION TBD

LIGHTING PLAN LEGEND		
F13	CUSTOM PLASTIC FIBER OPTIC CEILING NEON LIGHTS	
F14	NEON UPLIGHTS	
F15	NEON DOWNLIGHTS	
F16	CUSTOM PLASTIC FIBER OPTIC NEON TREE LIGHTS	

SWITCHES AND CONTROLLERS	
2 WAY SWITCH +42" AFF	\$
SWITCH +42" AFF	\$
RGB CONTROLLER	
2 WAY SWITCH W/ OCCUPANCY SENSOR +42" AFF	\$ _{0/2}

LIGHTING PLAN LEGEND		
F7	TRUNK WRAP LIGHTS	
F8	CUSTOM GAME NEON PENDANT	
F9	CUSTOM GAME NEON PENDANT	
F10	CUSTOM GAME NEON PENDANT	
F11	NEON LAMP	
F12	RECESSIVE NEON LIGHTS	

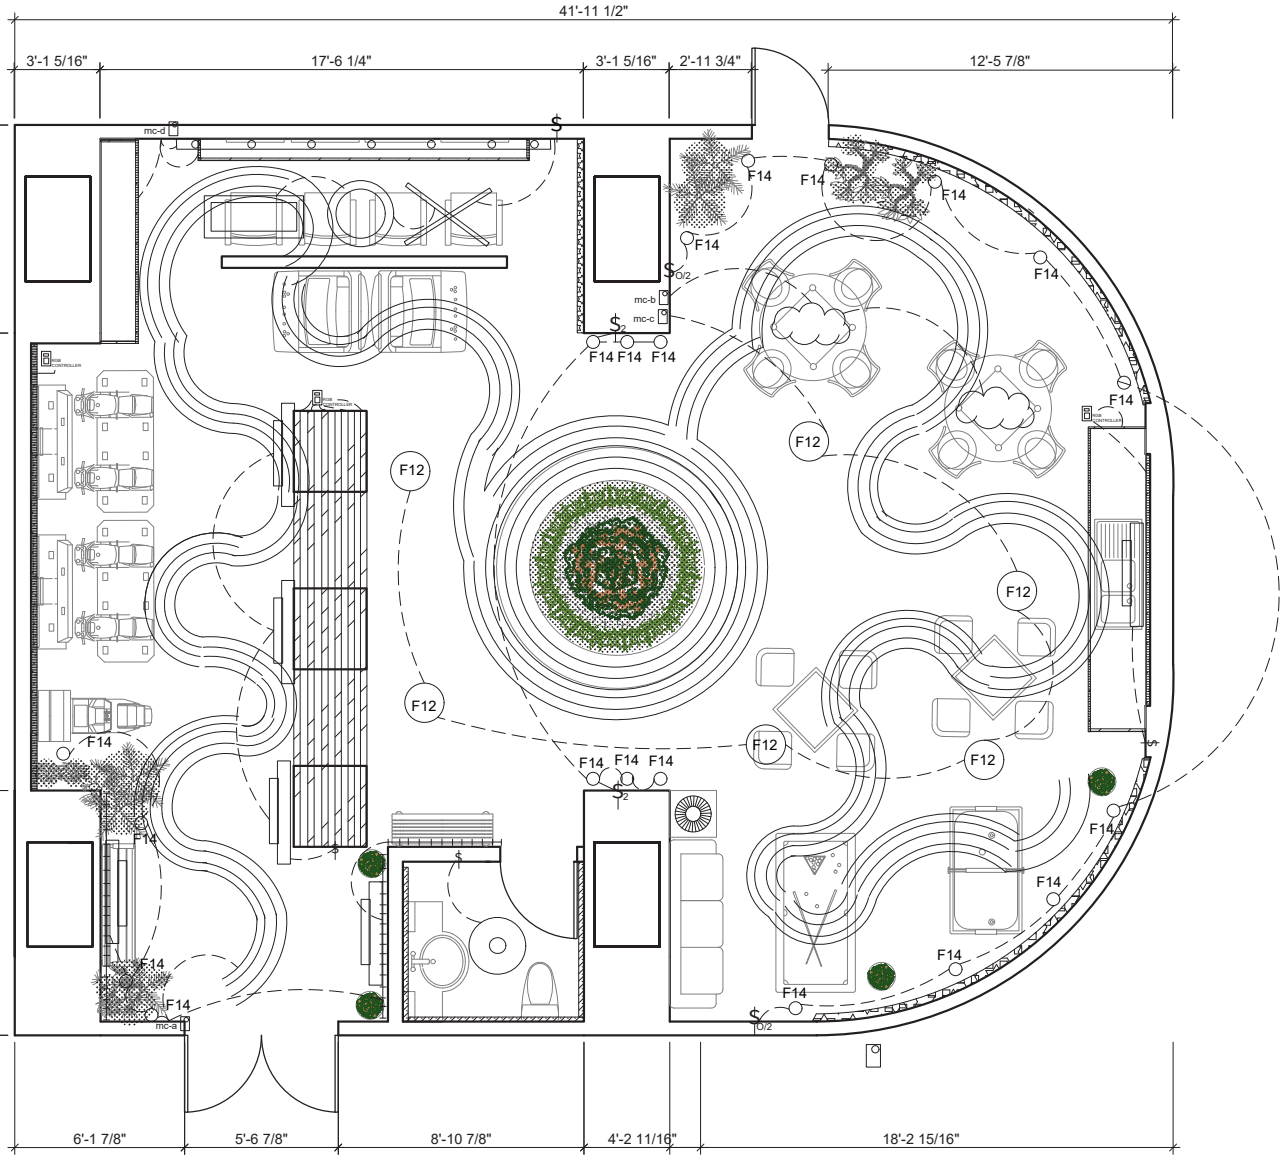

3 LIGHTING PLAN

Scale: 1/4" = 1'-0"